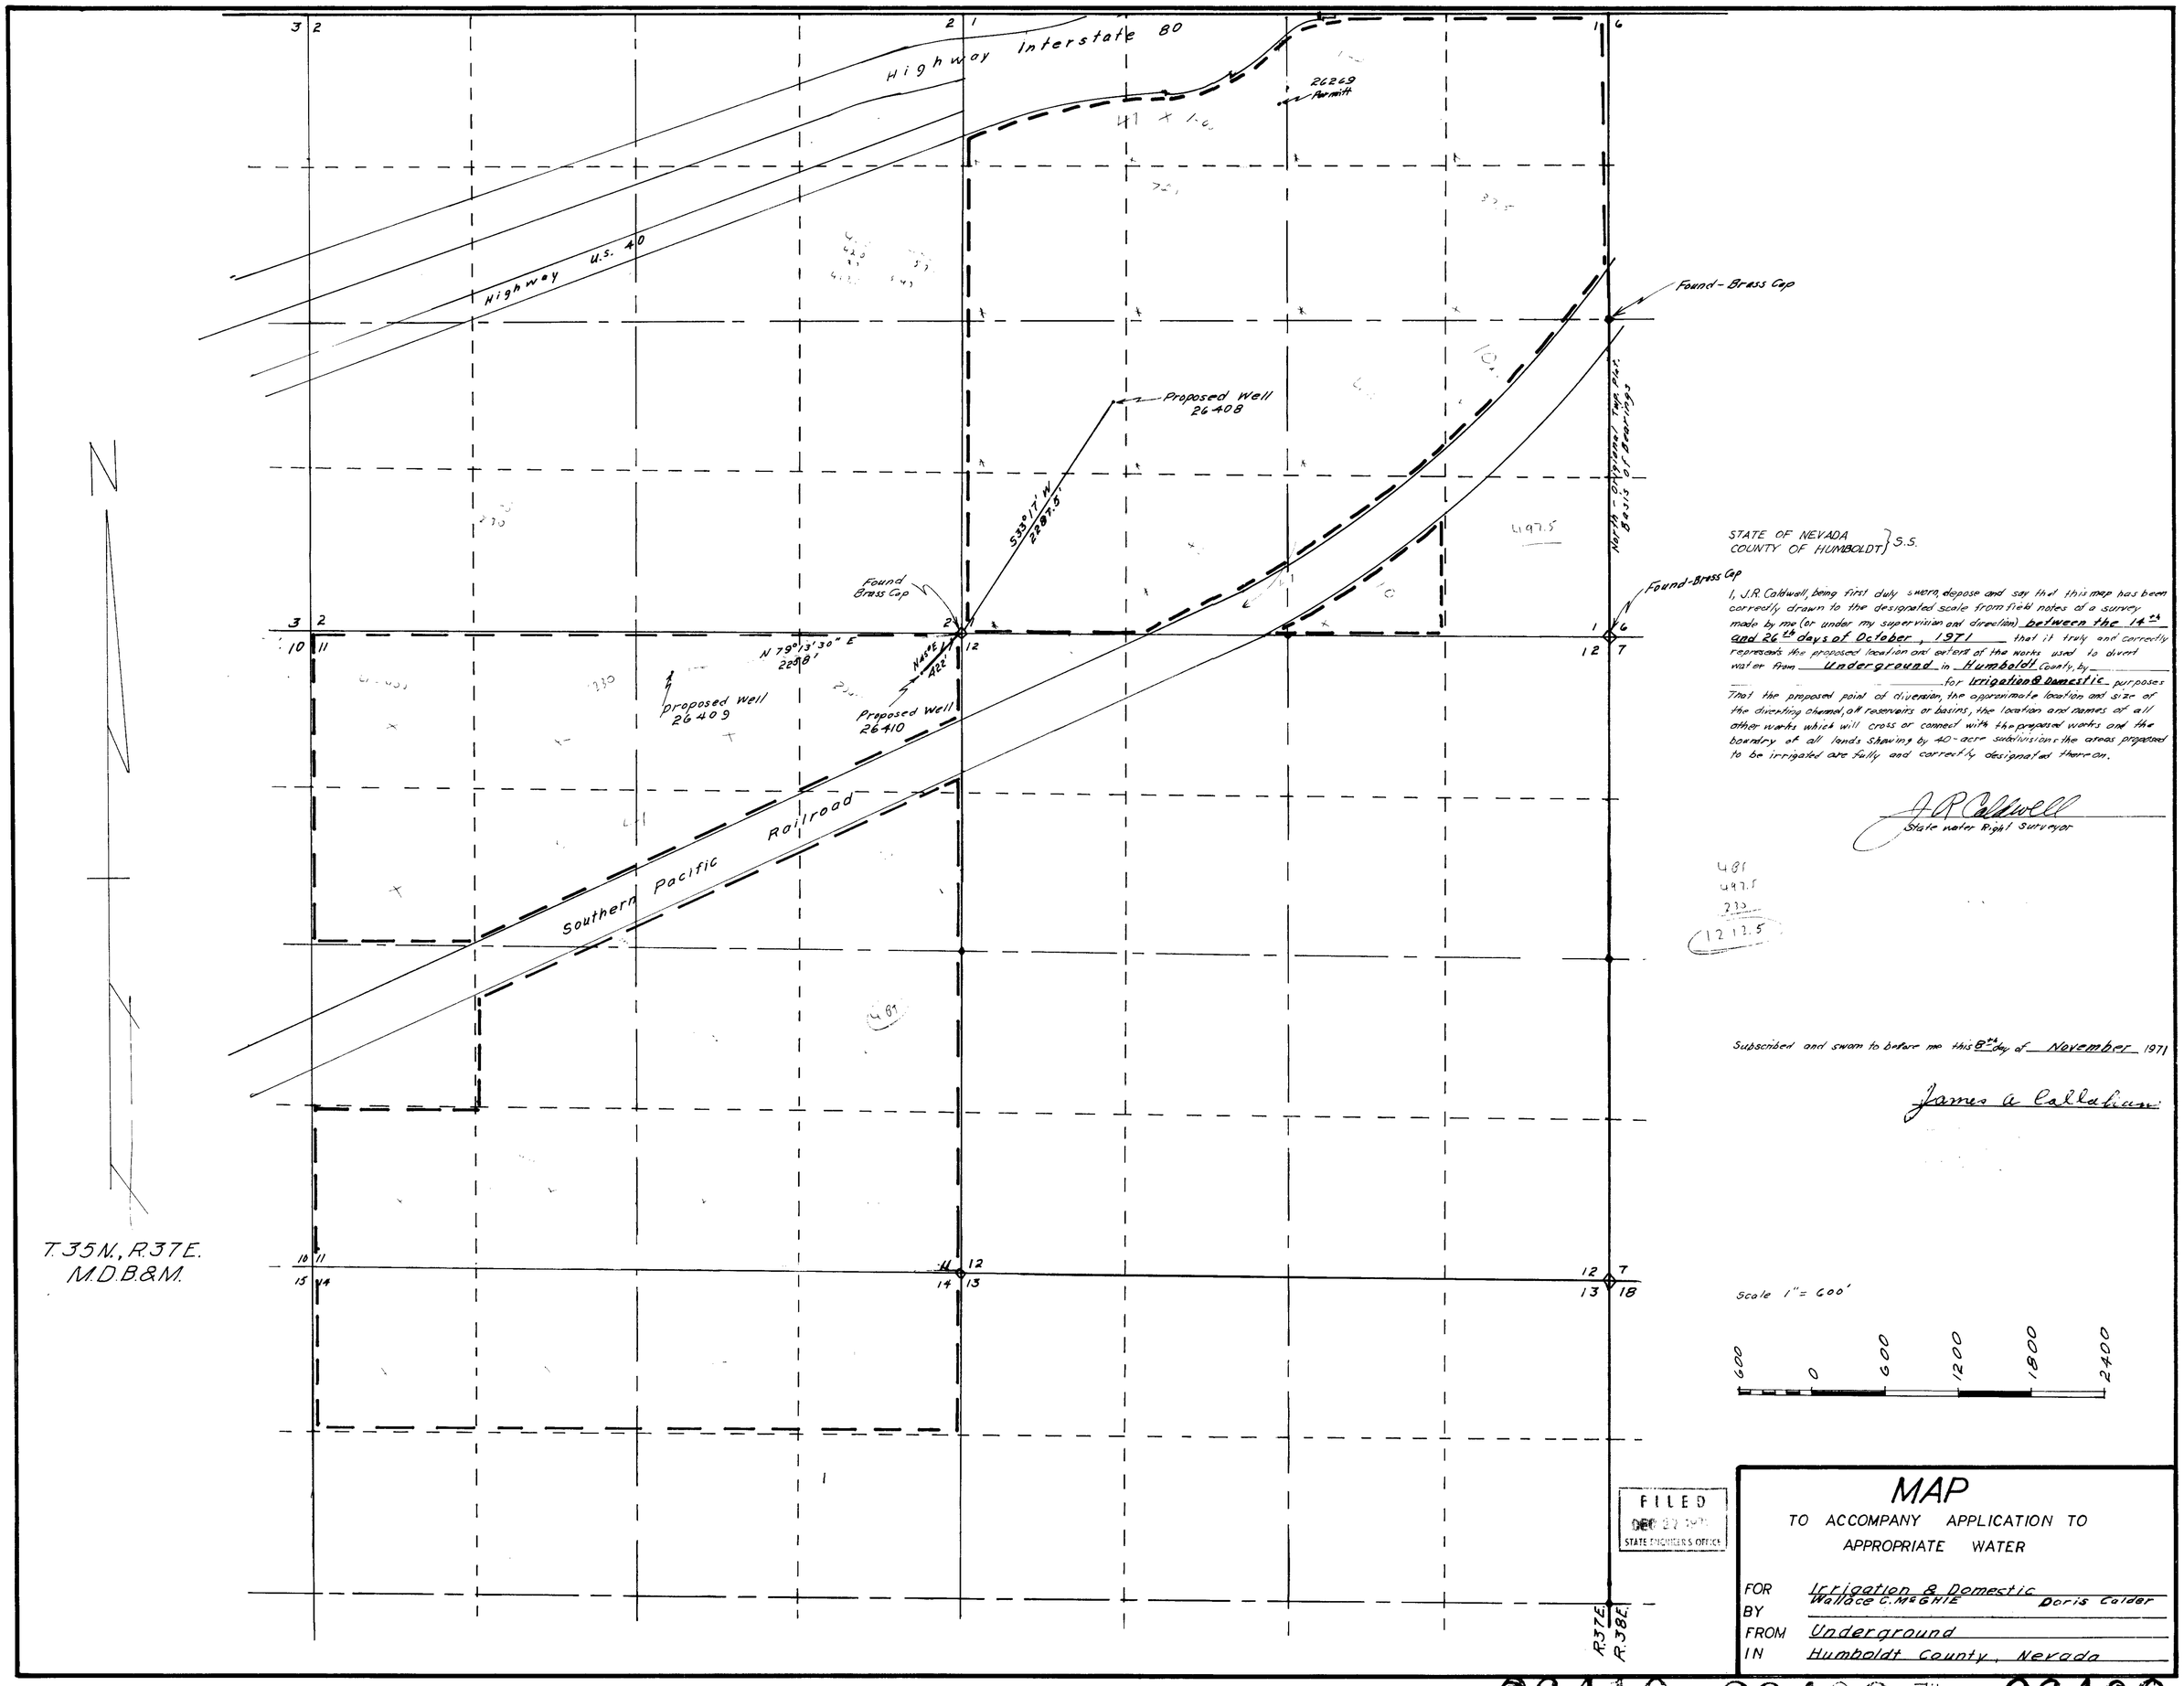

STATE OF NEVADA }
COUNTY OF HUMBOLDT } S.S.

I, J.R. Caldwell, being first duly sworn, depose and say that this map has been correctly drawn to the designated scale from field notes of a survey made by me (or under my supervision and direction) between the 14th and 26th days of October, 1971 that it truly and correctly represents the proposed location and extent of the works used to divert water from Underground in Humboldt County, by _____ for Irrigation & Domestic purposes. That the proposed point of diversion, the approximate location and size of the diverting channel, all reservoirs or basins, the location and names of all other works which will cross or connect with the proposed works and the boundary of all lands showing by 40-acre subdivisions the areas proposed to be irrigated are fully and correctly designated thereon.

J R Caldwell
State Water Right Surveyor

481
497.5
225
1212.5

Subscribed and sworn to before me this 8th day of November 1971

James A Callahan

Scale 1" = 600'

600 0 600 1200 1800 2400

FILED
DEC 27 1971
STATE ENGINEER'S OFFICE

MAP

TO ACCOMPANY APPLICATION TO APPROPRIATE WATER

FOR Irrigation & Domestic
BY Wallace C. McGhie Doris Calder
FROM Underground
IN Humboldt County, Nevada

26410 26409 File Under → 26408