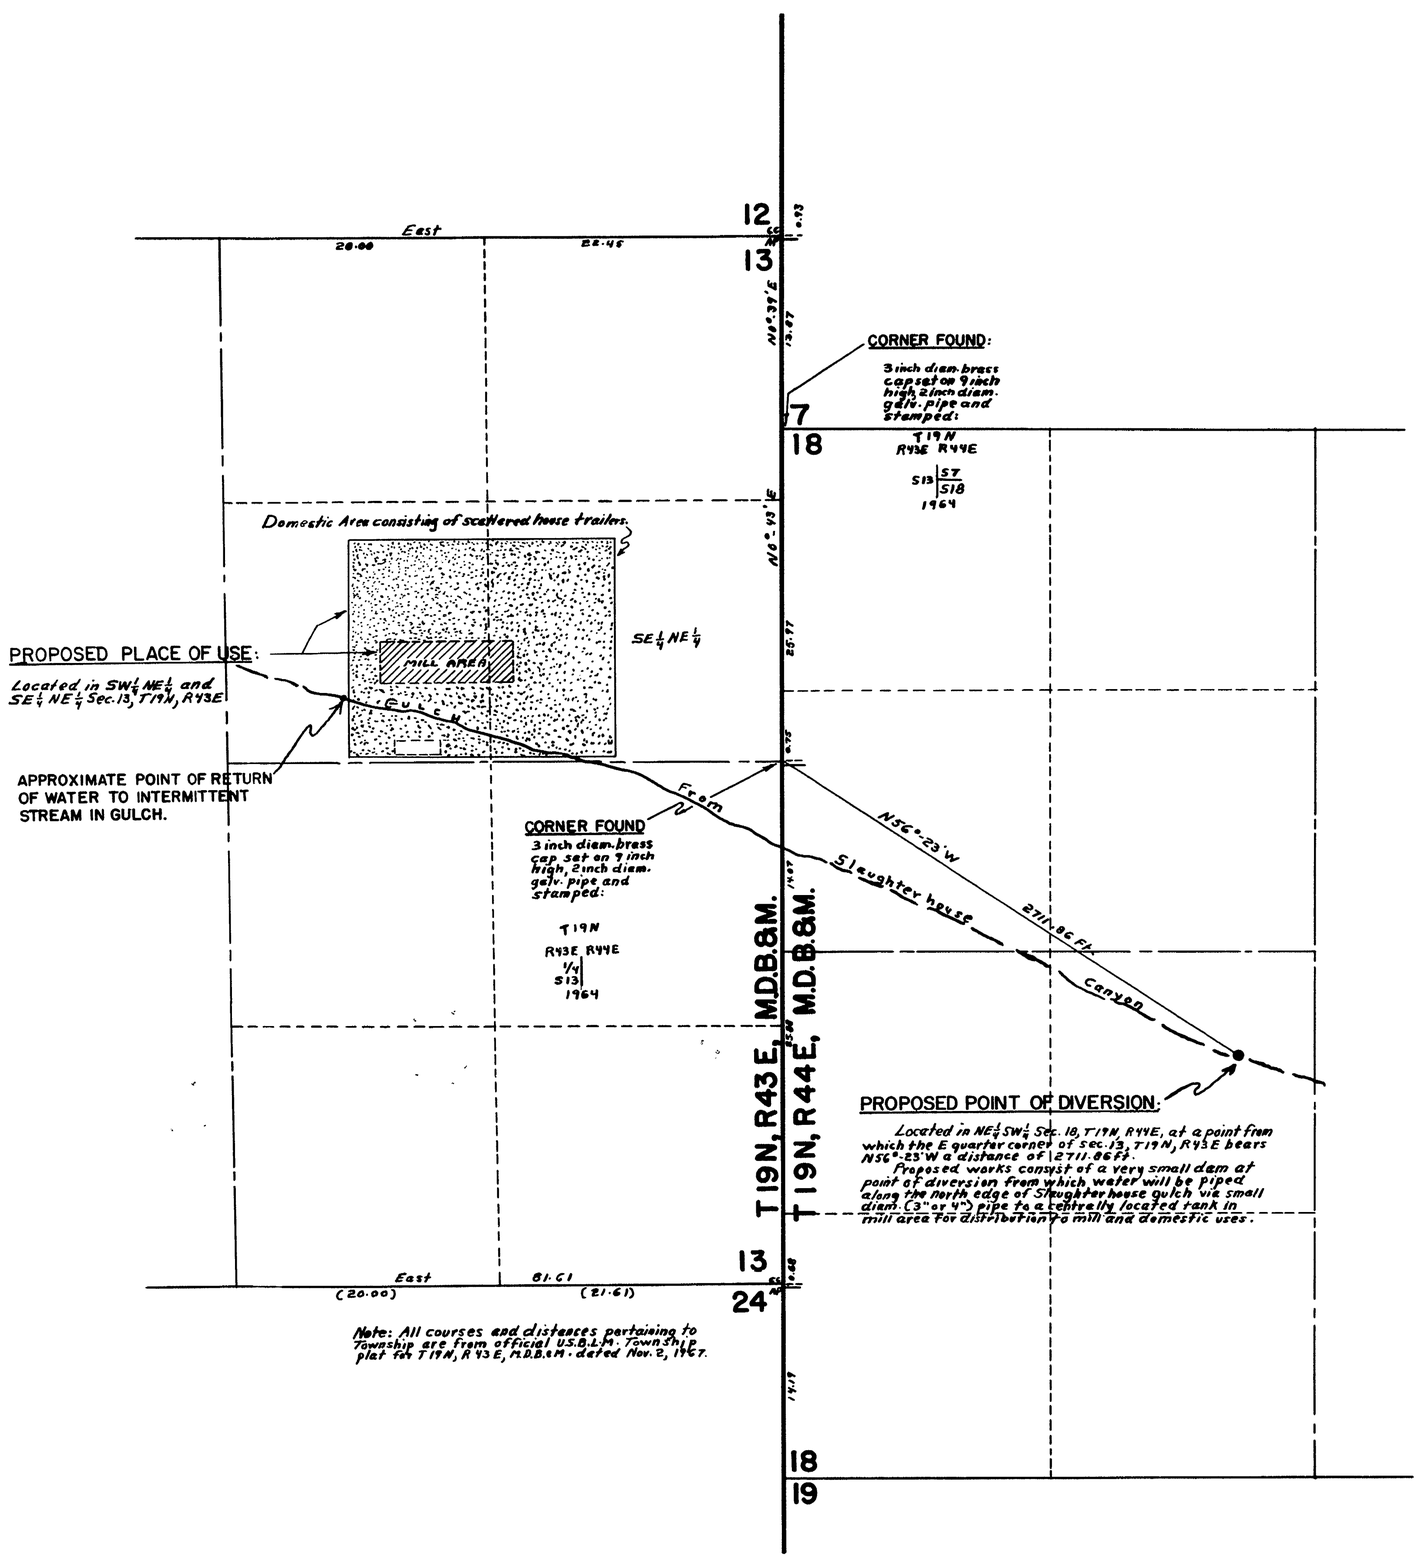

Note: All courses and distances pertaining to Township are from official U.S.B.L.M. Township plat for T19N, R43E, M.D.B.&M. dated Nov. 2, 1967.

STATE OF NEVADA }ss.
COUNTY OF NYE.....

I, T. M. Cahill, being first duly sworn, depose and say that this map, consisting of one sheet, has been correctly drawn to the designated scale from field notes of a survey made by me between the 15 day of October and the 17 day of October 1971, that it truly and correctly represents the proposed location and extent of the works used to divert water from Slaughterhouse Canyon in Lander County by Arrowhead Silica Corporation for Milling and Domestic purposes, that the proposed point of diversion and return, the location of the mill, the approximate size and capacity of the diverting channel, and the location and names of all other works or streams which are crossed by, or connected with said works, are fully and correctly designated thereon.

T. M. Cahill
STATE WATER RIGHT SURVEYOR

Subscribed and sworn to before me this 18 day of November 1971.

Barbara A. Wilson
NOTARY PUBLIC IN AND FOR NYE COUNTY, NEVADA.

BARBARA A. WILSON
NOTARY PUBLIC STATE OF NEVADA
My Commission Expires June 22, 1974

SCALE IN FEET
0 400 800 1200 1600 Ft.

FILED
NOV 22 1971
STATE ENGINEER'S OFFICE

MAP TO ACCOMPANY
APPLICATION
TO APPROPRIATE WATER
for
MILLING AND DOMESTIC
by
ARROWHEAD SILICA CORP.
from
SLAUGHTERHOUSE CANYON

26415