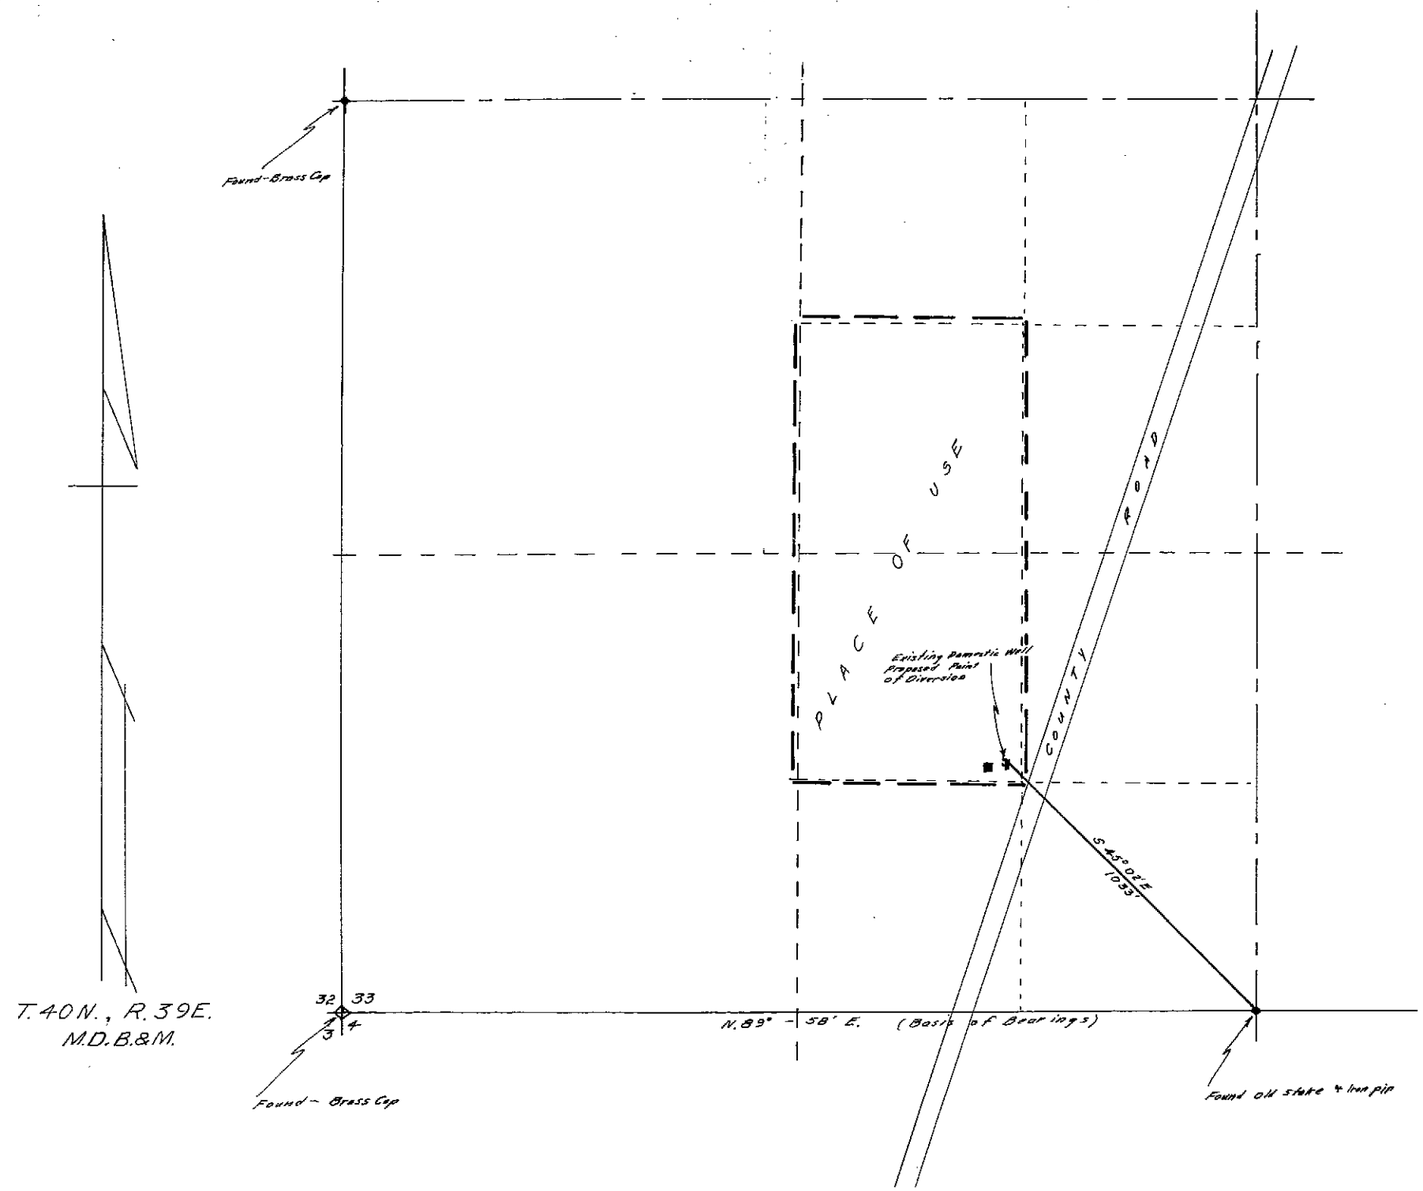

STATE OF NEVADA
COUNTY OF HUMBOLDT } S.S.

I, J. R. Caldwell, being first duly sworn, depose and say that this map has been correctly drawn to the designated scale from field notes of a survey made by me on the 17th day of November, 1971 that it truly and correctly represents the proposed location and extent of the works used to divert water from underground in Humboldt County by Joseph D. & Bonnie T. Biasi for irrigation & domestic purposes. That the proposed point of diversion, the approximate location and size of the diverting channel, all reservoirs or basins, the location and names of all other works which will connect with or cross the proposed works, and the boundary of all lands showing by 40-acre subdivisions the areas proposed to be irrigated, are fully and correctly designated thereon.

J R Caldwell
State Water Right Surveyor

J. R. CALDWELL

Subscribed and sworn to before me this 17th day of November, 1971.

Gladys Tate, Humboldt County Recorder

Scale 1" = 200

200 0 200 400 600 800

FILED
NOV 22 1971
STATE ENGINEER'S OFFICE

MAP
TO ACCOMPANY APPLICATION TO APPROPRIATE WATER

For: Irrigation & Domestic
From: Underground
By: Joseph D. & Bonnie T. Biasi
IN: Humboldt County, Nevada

26424