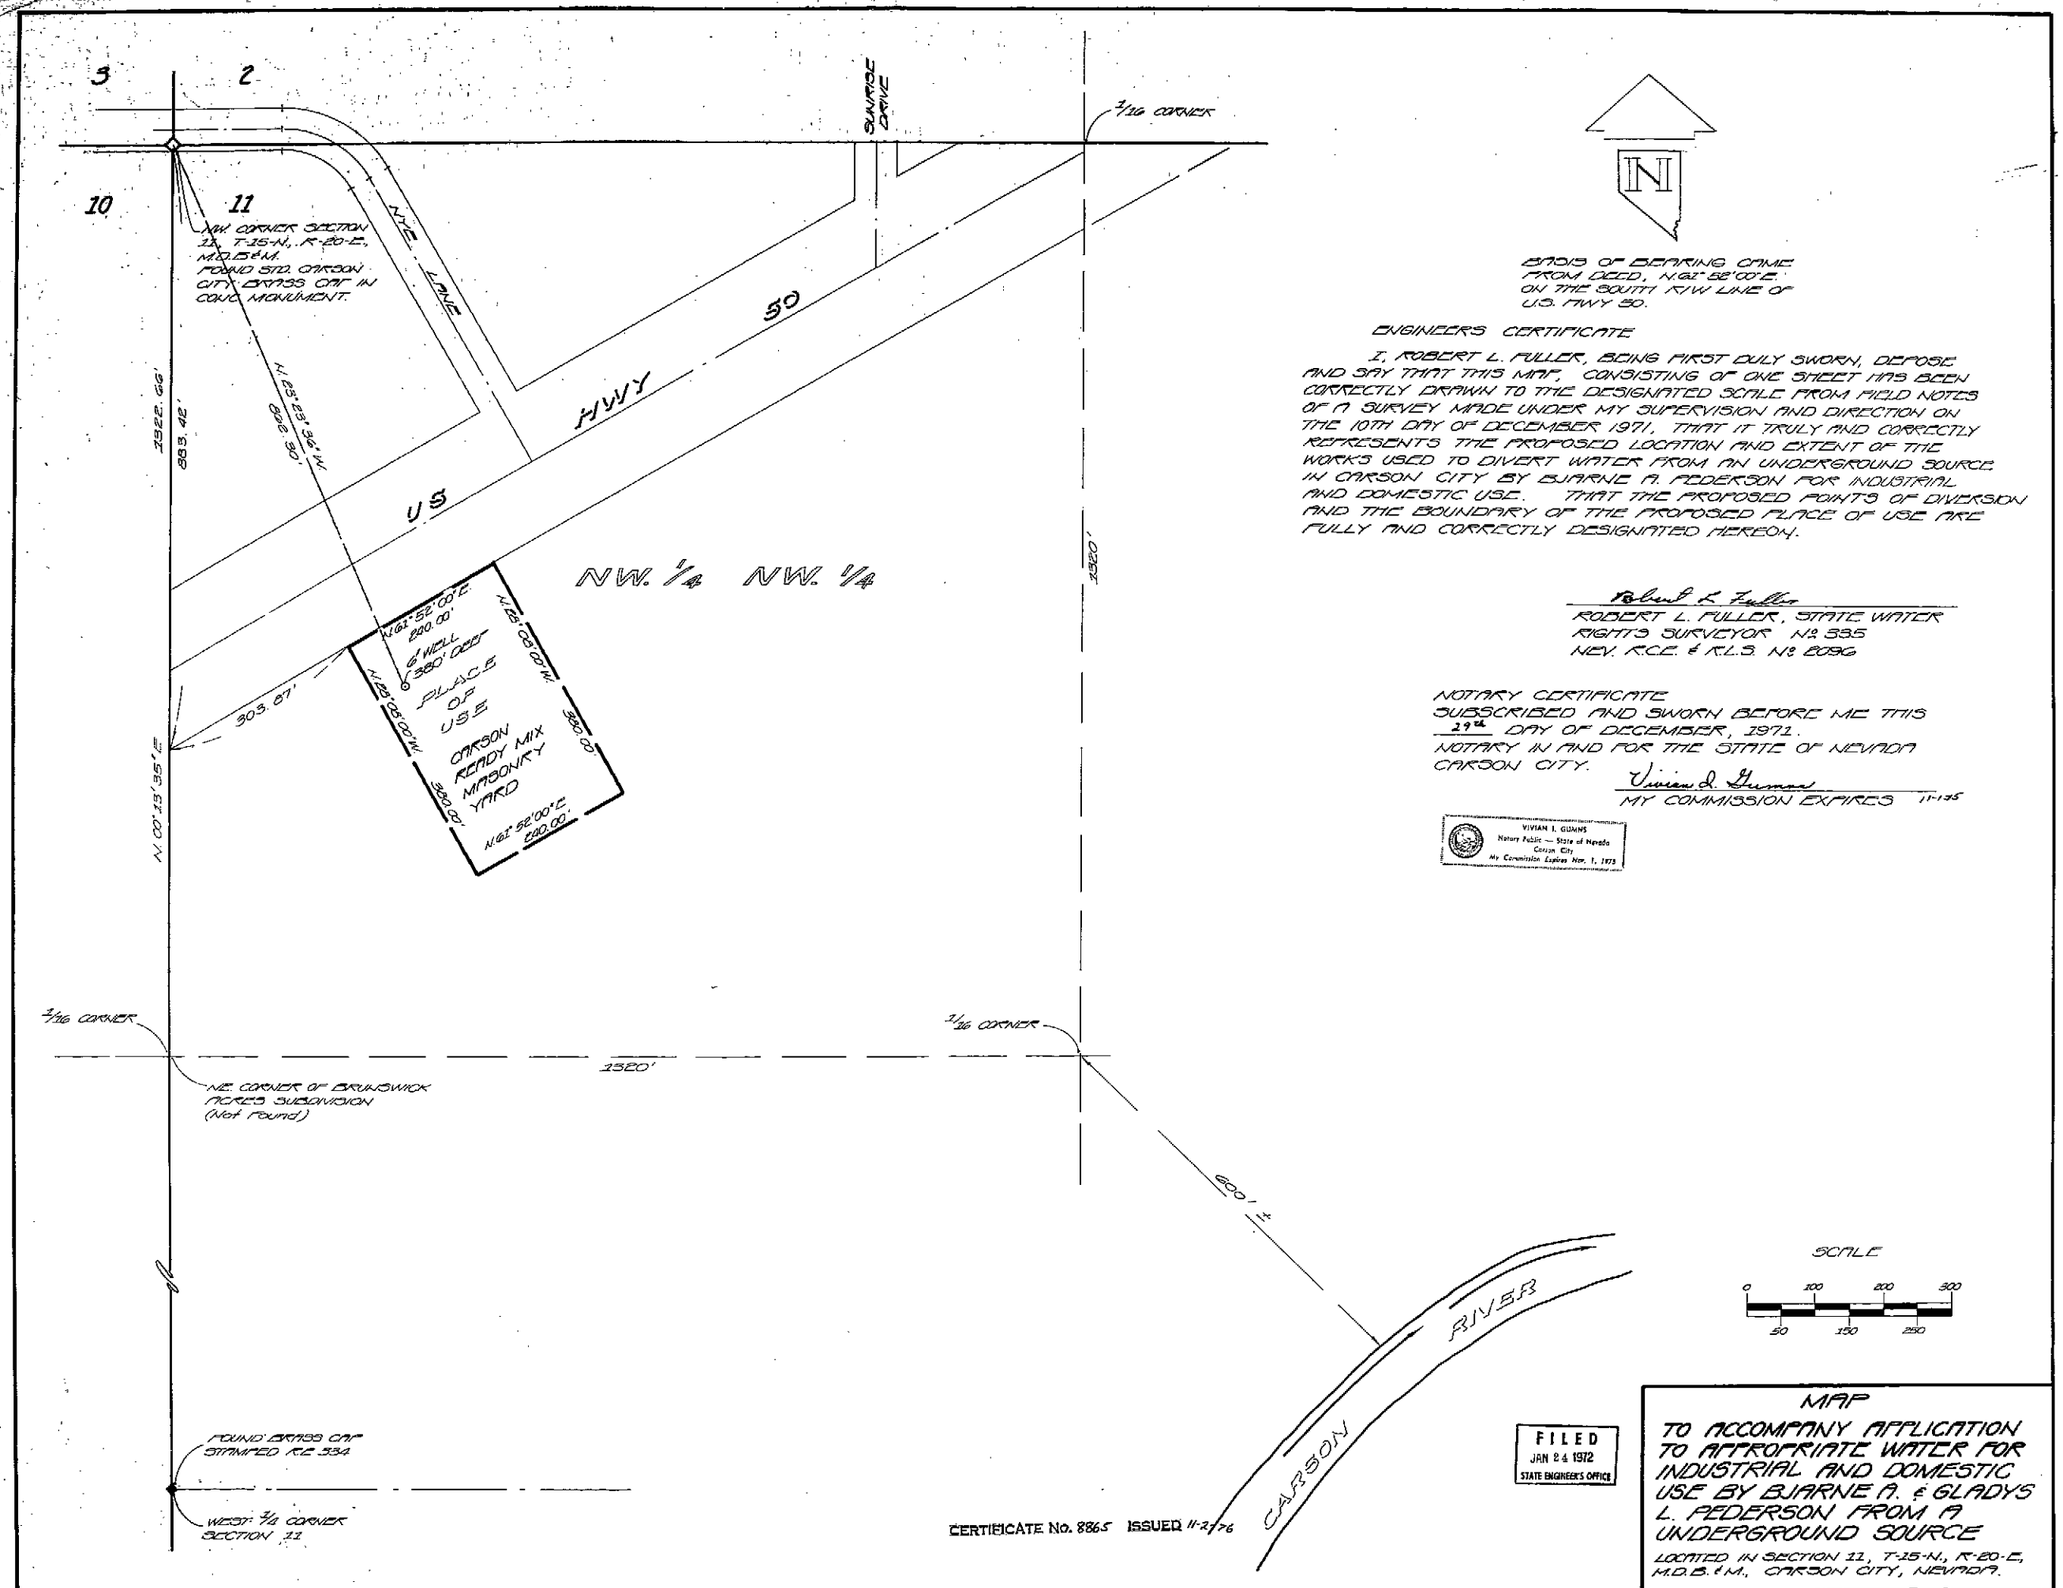

ENGINEERS CERTIFICATE

I, ROBERT L. FULLER, BEING FIRST DULY SWORN, DEPOSE AND SAY THAT THIS MAP, CONSISTING OF ONE SHEET HAS BEEN CORRECTLY DRAWN TO THE DESIGNATED SCALE FROM FIELD NOTES OF A SURVEY MADE UNDER MY SUPERVISION AND DIRECTION ON THE 10TH DAY OF DECEMBER 1971, THAT IT TRULY AND CORRECTLY REPRESENTS THE PROPOSED LOCATION AND EXTENT OF THE WORKS USED TO DIVERT WATER FROM AN UNDERGROUND SOURCE IN CARSON CITY BY BJARNE A. PEDERSON FOR INDUSTRIAL AND DOMESTIC USE. THAT THE PROPOSED POINTS OF DIVERSION AND THE BOUNDARY OF THE PROPOSED PLACE OF USE ARE FULLY AND CORRECTLY DESIGNATED HEREON.

Robert L. Fuller
ROBERT L. FULLER, STATE WATER RIGHTS SURVEYOR Nº 335
NEV. R.C.E. & R.L.S. Nº 2096

NOTARY CERTIFICATE
SUBSCRIBED AND SWORN BEFORE ME THIS 29th DAY OF DECEMBER, 1971.
NOTARY IN AND FOR THE STATE OF NEVADA
CARSON CITY.
Vivian L. Gumms
MY COMMISSION EXPIRES 11-1-75

VIVIAN L. GUMMS
Notary Public — State of Nevada
Carson City
My Commission Expires Nov. 1, 1975

MAP
TO ACCOMPANY APPLICATION TO APPROPRIATE WATER FOR INDUSTRIAL AND DOMESTIC USE BY BJARNE A. & GLADYS L. PEDERSON FROM A UNDERGROUND SOURCE
LOCATED IN SECTION 11, T-15-N., R-20-E., M.D.B.&M., CARSON CITY, NEVADA.

26453