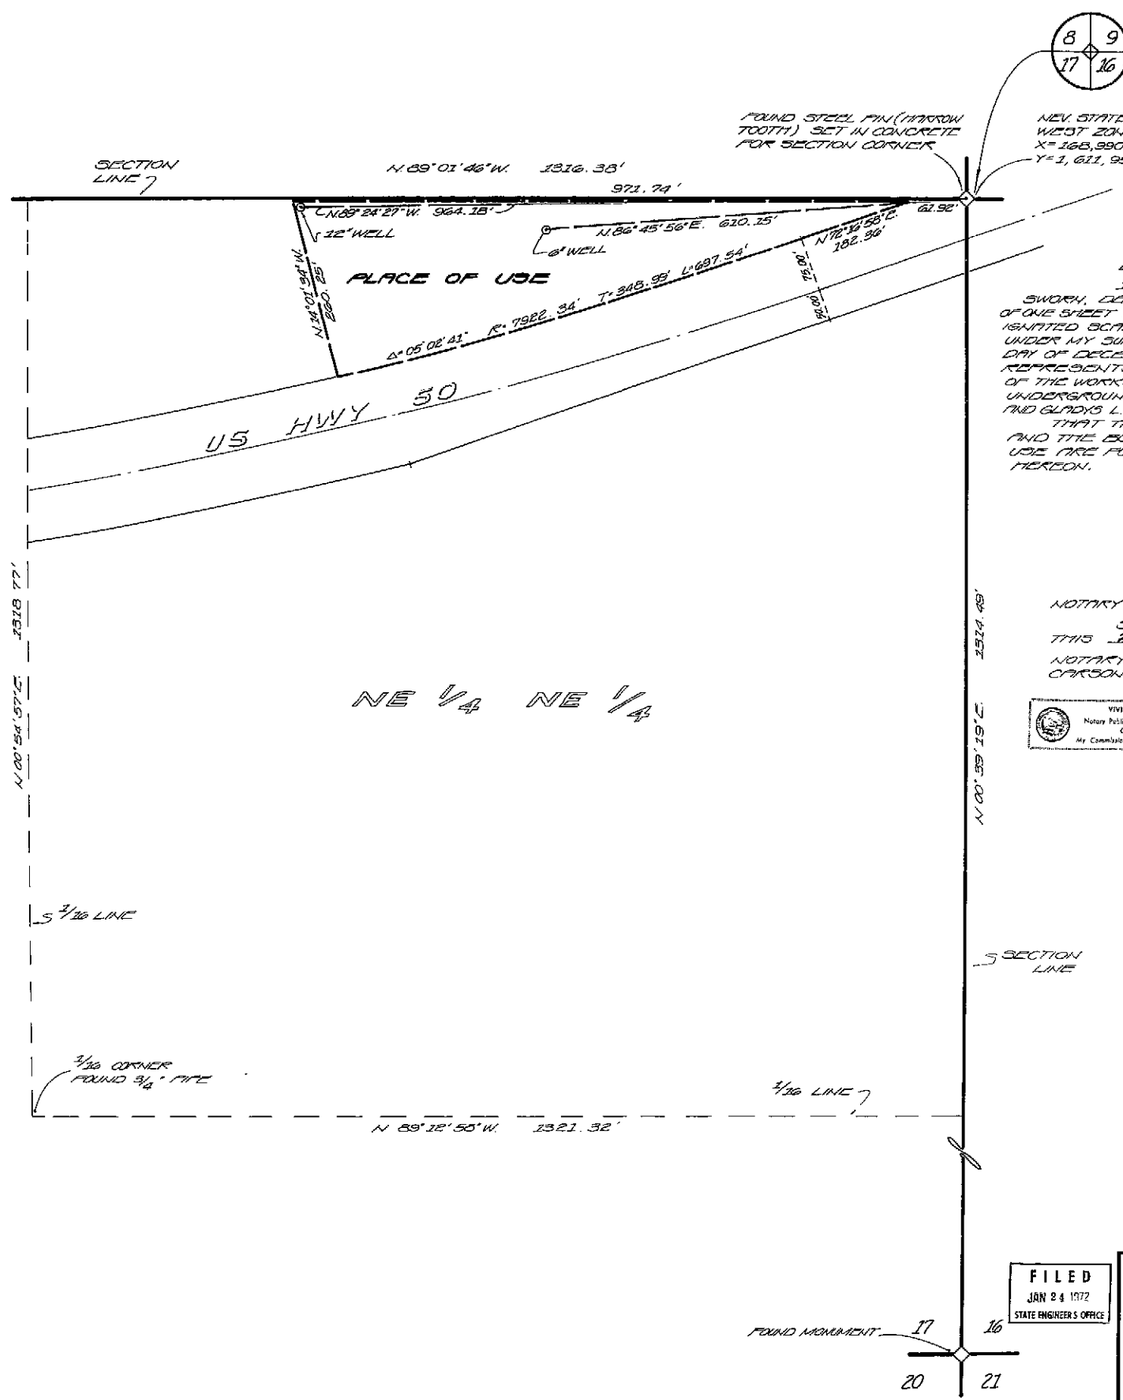

8 9
17 16

NEV. STATE PLANE COORD.
WEST ZONE
X= 168,990.196
Y= 1,611,955.381

BASIS OF BEARING
NEVADA STATE PLANE COORDINATE SYSTEM, WEST ZONE

ENGINEERS CERTIFICATE

I, ROBERT L. FULLER, BEING FIRST DULY SWORN, DEPOSE AND SAY THAT THIS MAP, CONSISTING OF ONE SHEET HAS BEEN CORRECTLY DRAWN TO THE DESIGNATED SCALE FROM FIELD NOTES OF A SURVEY MADE UNDER MY SUPERVISION AND DIRECTION ON THE 30TH DAY OF DECEMBER 1971, THAT IT TRULY AND CORRECTLY REPRESENTS THE PROPOSED LOCATION AND EXTENT OF THE WORKS USED TO DIVERT WATER FROM AN UNDERGROUND SOURCE IN CARSON CITY BY BJARNE A. AND GLADYS L. PEDERSON FOR INDUSTRIAL AND DOMESTIC USE.

THAT THE PROPOSED POINTS OF DIVERSION AND THE BOUNDARY OF THE PROPOSED PLACE OF USE ARE FULLY AND CORRECTLY DESIGNATED HEREON.

Robert L. Fuller
ROBERT L. FULLER
STATE WATER RIGHTS
SURVEYOR Nº 335
NEV. R.C.E. & R.L.S. Nº 2096

NOTARY CERTIFICATE

SUBSCRIBED AND SWORN BEFORE ME THIS 29TH DAY OF DECEMBER 1971.

NOTARY IN AND FOR THE STATE OF NEVADA, CARSON CITY.

Vivian L. Gumms
MY COMMISSION EXPIRES 11-1-75

VIVIAN L. GUMMS
Notary Public — State of Nevada
Carson City
My Commission Expires Nov. 1, 1975

SCALE

0 100 200 300
50 150 250

FILED
JAN 24 1972
STATE ENGINEER'S OFFICE

MAP

TO ACCOMPANY APPLICATION TO APPROPRIATE WATER FOR INDUSTRIAL AND DOMESTIC USE BY BJARNE A. & GLADYS L. PEDERSON FROM A UNDERGROUND SOURCE.

LOCATED IN SECTION 27, T-15-N, R-20-E, M.D.B. & M., CARSON CITY, NEVADA

26455 File Under → 26454