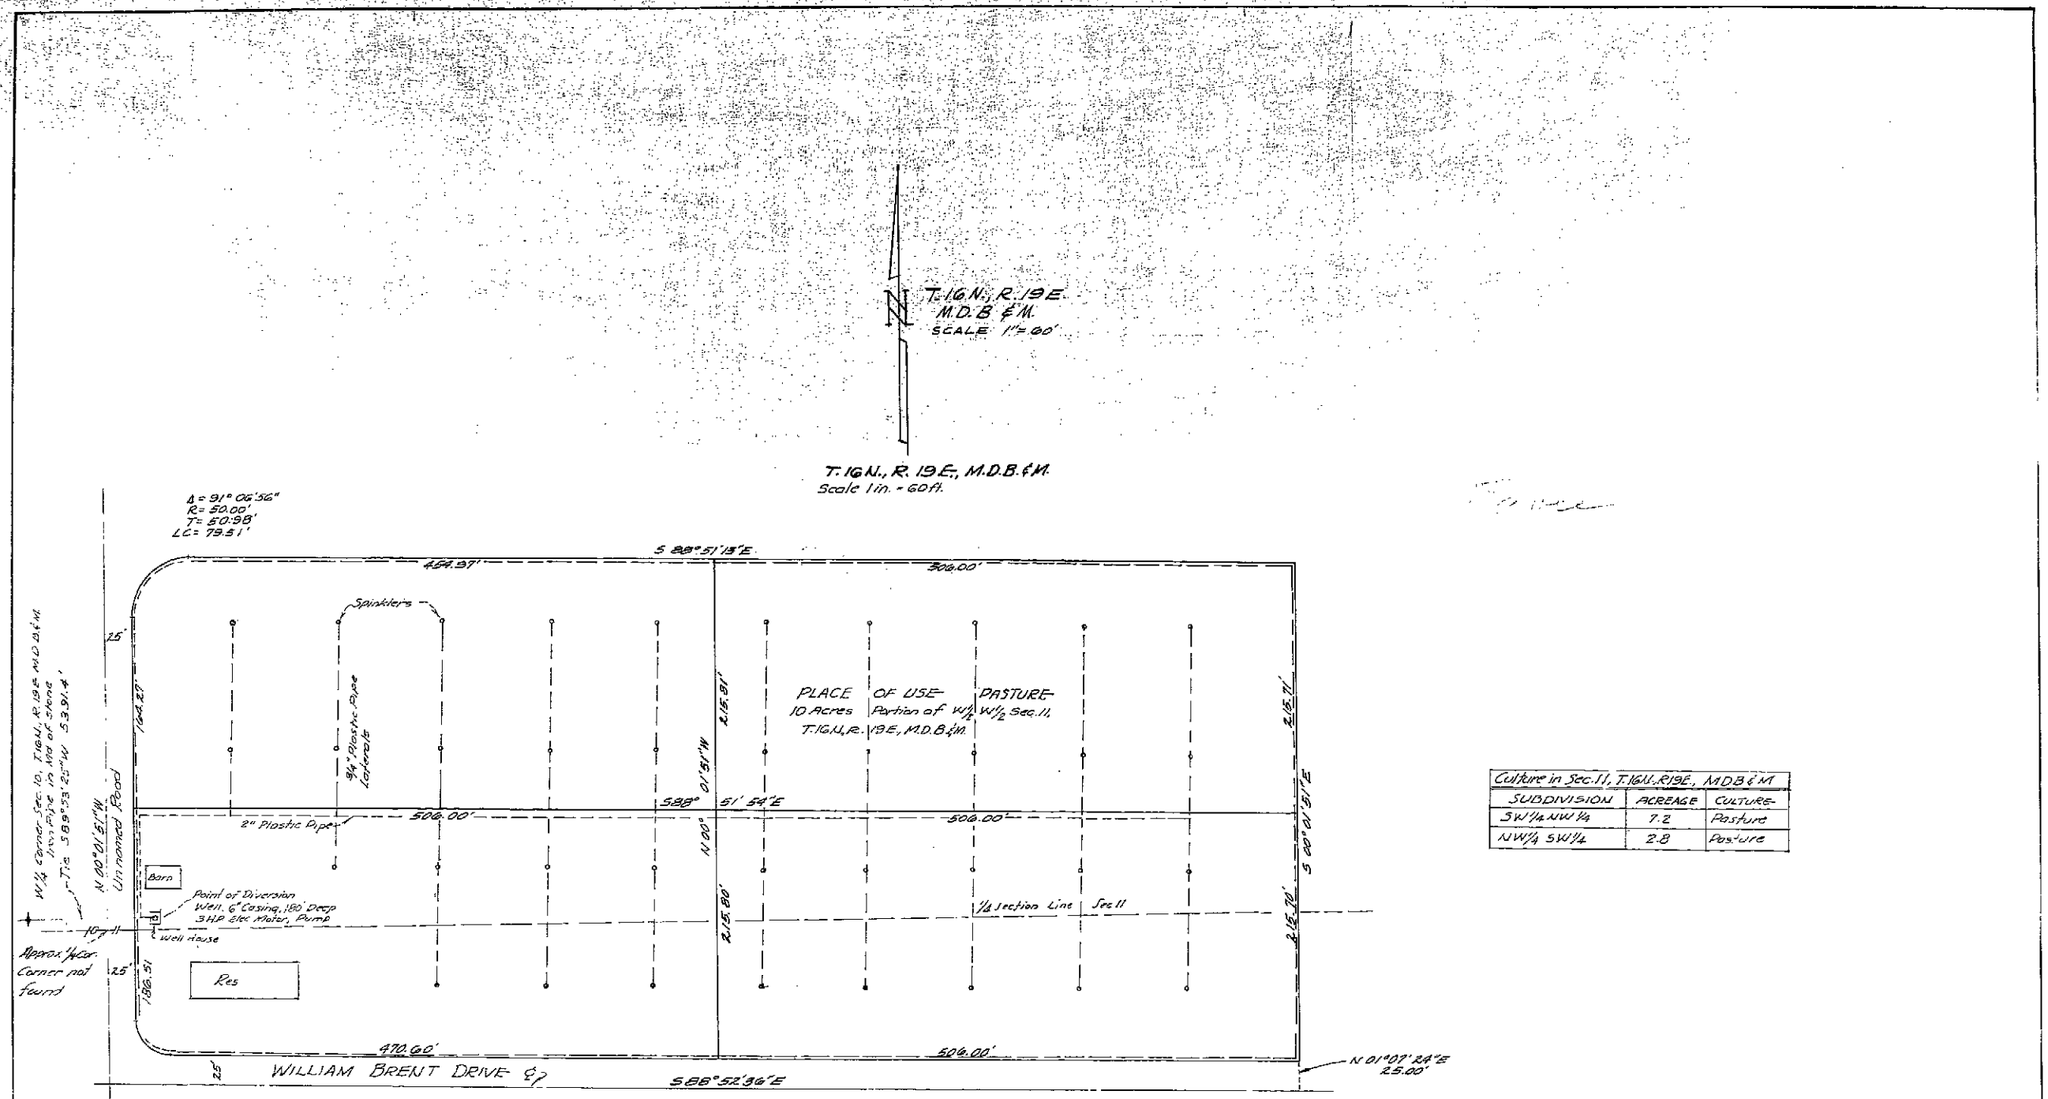

Culture in Sec. 11, T.16N., R.19E., M.D.B.&M.		
SUBDIVISION	ACREAGE	CULTURE
SW1/4 NW1/4	7.2	Pasture
NW1/4 SW1/4	2.8	Pasture

Note
W1/2 Sec. 10, T. 16N., R.19E., M.D.B.&M. used for Property Description also W1/2 Sec. 11, T. 16N., R.19E., M.D.B.&M. Not found

Bearing Basis center-line former U.S. 395 (Nevada State Hwy.) in section 10, T. 16N., R. 19E., M.D.B.&M. at E-W 1/4 line. = N 12° 28' W.

STATE OF NEVADA
CARSON CITY } S.S.

I, William J. Johnstone being first duly sworn, depose and say that this map, consisting of one sheet, has been correctly drawn to the designated scale from field notes of a survey made by me on the 20th day of November 1971, that it correctly represents the location and the extent of the proposed works to divert water from an underground source in Washoe County for Irrigation and Domestic use by Bernard B. Rasmussen & Elaine C. Rasmussen, that the point of Diversion, the place and manner of use are fully designated hereon.

William J. Johnstone
State Water Right Surveyor
Cert. No. 229

60 0 60 120 180
SCALE 1 IN = 60 FT.

Subscribed and sworn to before me this 7th day of ~~December 1971~~ January, 1972.

Jean Williams
Notary Public in and for Carson City, State of Nevada.
My Commission Expires Sept. 24, 1973

JEAN WILLIAMS
Notary Public — State of Nevada
Ormsby County
My Commission Expires Sept 24, 1973

CERTIFICATE No. 5560 ISSUED 8-8-75

FILED
JAN 7 1972
STATE ENGINEER'S OFFICE

MAP TO ACCOMPANY
APPLICATION TO APPROPRIATE WATER
FOR
IRRIGATION AND DOMESTIC
BY
Bernard B. Rasmussen & Elaine C. Rasmussen
FROM
UNDERGROUND SOURCE
Jan. 6, 1972

26469