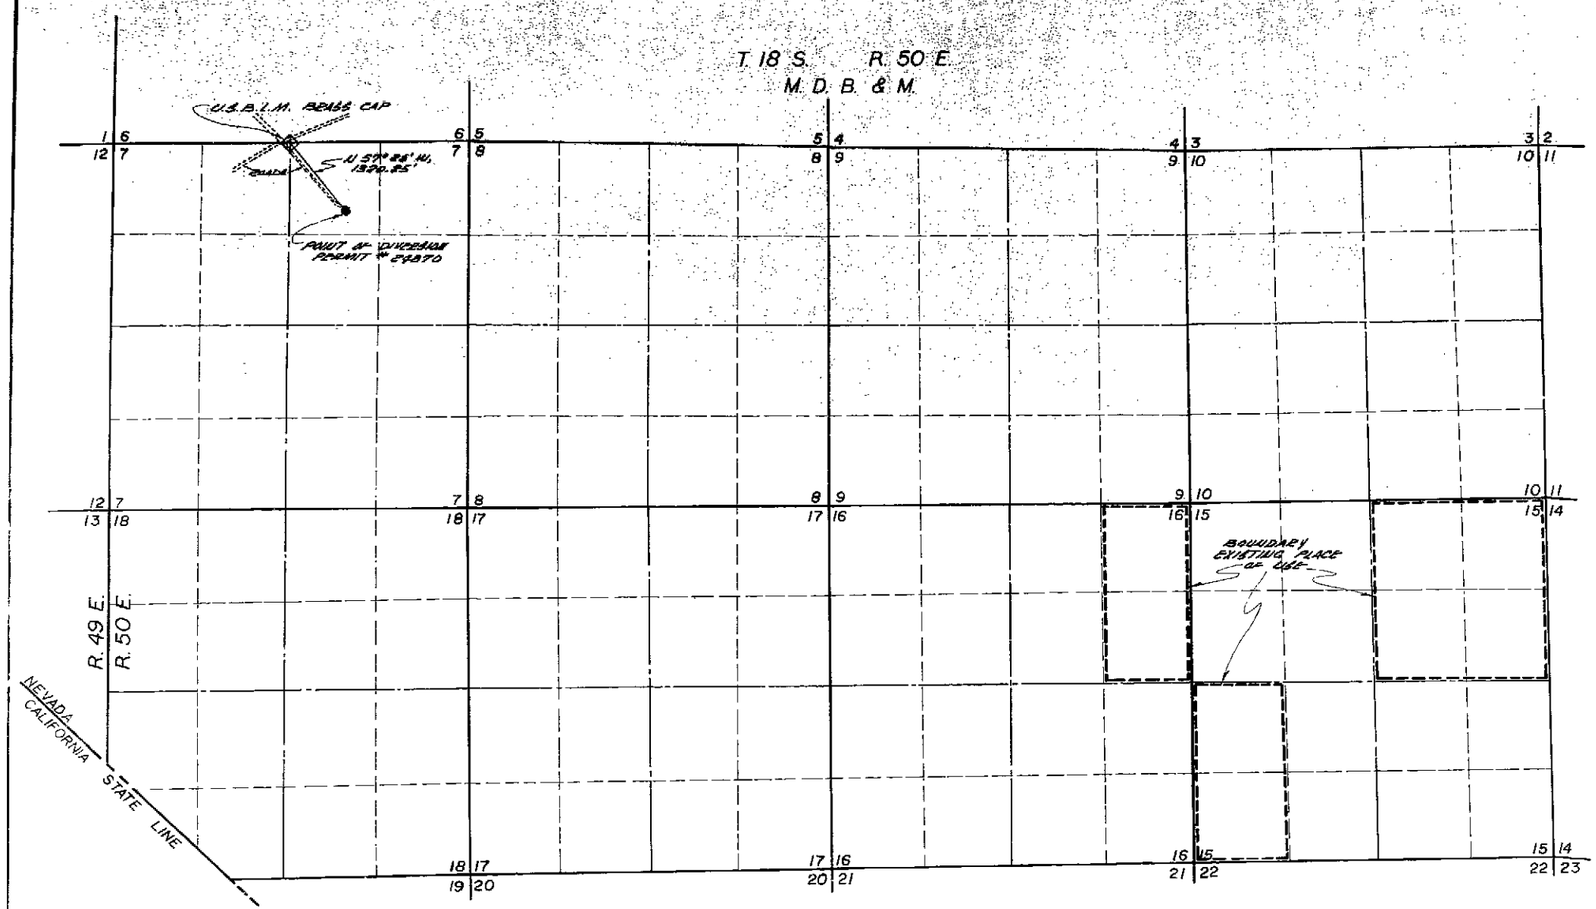

SCALE-1" = 1000'

BASIS OF BEARING
NORTH LINE SECTION 7
T 18 S., R 50 E

STATE OF NEVADA }
COUNTY OF WASHOE } S.S.

I, GRANT A. EKSTROM, BEING FIRST DULY SWORN, DEPOSE AND SAY THAT THIS MAP, CONSISTING OF 1 SHEET, NUMBERED SHEET 1 OF 1, INCLUSIVE, HAS BEEN CORRECTLY DRAWN TO THE DESIGNATED SCALE FROM A SURVEY OF THE SITE AND WORKS PERFORMED BY ME ON THE 7TH OF MARCH 1972; THAT IT TRULY AND CORRECTLY REPRESENTS THE PROPOSED LOCATION AND EXTENT OF THE WORKS USED TO DIVERT WATER FROM AN UNNAMED CLAYPIT IN NYE COUNTY BY CAPPAERT ENTERPRISES FOR STOCKWATERING PURPOSES. THAT THE POINT OF DIVERSION, THE APPROXIMATE LOCATION AND SIZE OF THE DIVERTING CHANNEL, ALL RESERVOIRS OR BASINS, THE LOCATION AND NAMES OF ALL OTHERS WORKS WHICH WILL CROSS OR CONNECT WITH THE PROPOSED WORKS, ARE FULLY AND CORRECTLY DESIGNATED THEREON.

GRANT A. EKSTROM
STATE WATER RIGHTS SURVEYOR #337

SUBSCRIBED AND SWORN TO BEFORE ME THIS 10TH DAY OF MARCH, 1972.
NOTARY PUBLIC IN AND FOR THE COUNTY OF WASHOE, NEVADA.

DANA G. TOMBURELLO

DANA G. TOMBURELLO
Notary Public - State of Nevada
Washoe County
My Commission Expires: 1974

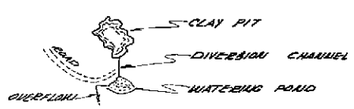

PROPOSED WORKS
NO SCALE

1000' 500' 0 1000' 2000'
SCALE - 1" = 1000'

FILED
MAR 14 1972
STATE ENGINEER'S OFFICE

MAP

TO ACCOMPANY APPLICATION TO CHANGE PLACE OF USE AND MANNER OF USE OF SURFACE WATERS OF NYE COUNTY FOR

STOCK WATERING PURPOSES

BY

CAPPAERT ENTERPRISES

26470