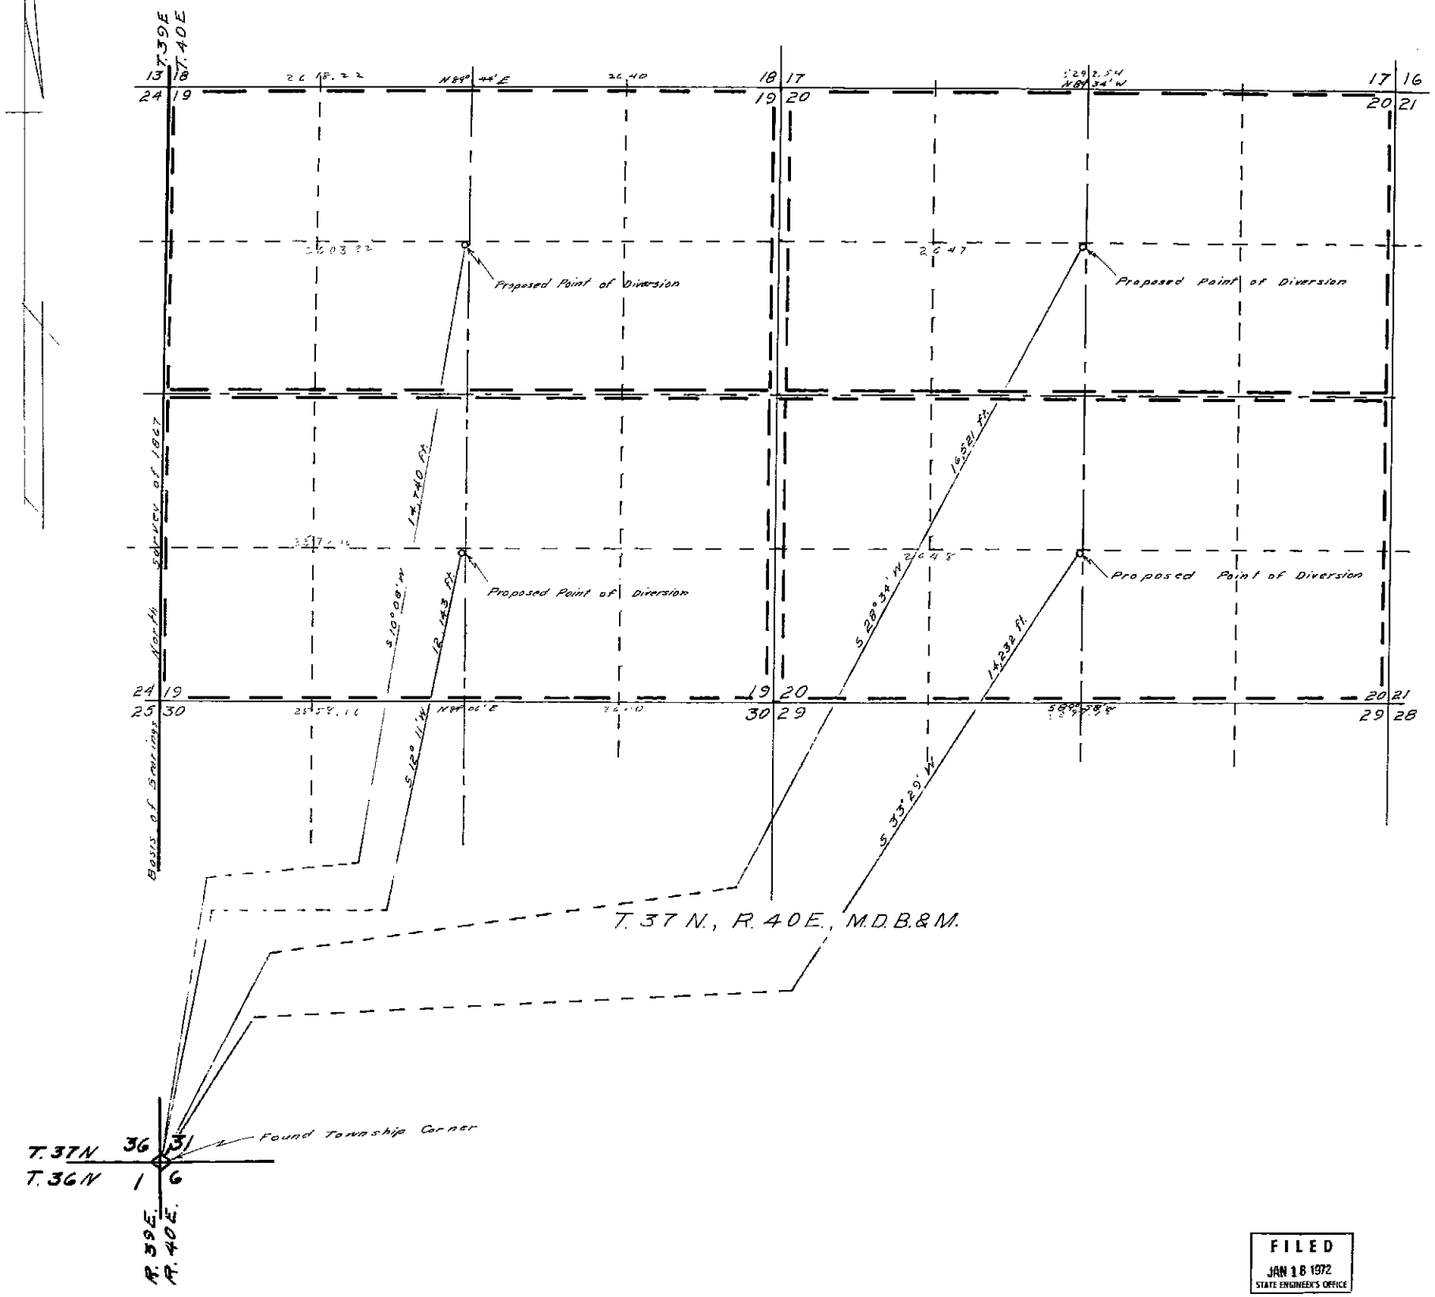

STATE OF NEVADA
COUNTY OF HUMBOLDT S. S.

I, J. R. CALDWELL, BEING FIRST DULY SWORN, DEPOSE AND SAY THAT THIS MAP HAS BEEN CORRECTLY DRAWN TO THE DESIGNATED SCALE FROM FIELD NOTES OF A SURVEY MADE BY ME on the 15th day of January, 1972 THAT IT TRULY AND CORRECTLY REPRESENTS THE PROPOSED LOCATION AND EXTENT OF THE WORKS USED TO DIVERT WATER FROM Underground IN Humboldt County BY Nevada Gorvey a Partnership FOR IRRIGATION AND DOMESTIC PURPOSES. THAT THE PROPOSED POINT OF DIVERSION, THE APPROXIMATE LOCATION AND SIZE OF THE DIVERTING CHANNEL, ALL RESERVOIRS OR BASINS, THE LOCATION AND NAMES OF ALL OTHER WORKS WHICH WILL CONNECT WITH OR CROSS THE PROPOSED WORKS, AND THE BOUNDARY OF ALL LANDS SHOWING BY 40-ACRE SUBDIVISIONS THE AREAS PROPOSED TO BE IRRIGATED, ARE FULLY AND CORRECTLY DESIGNATED THEREON.

J. R. Caldwell
STATE WATER RIGHT SURVEYOR

SUBSCRIBED AND SWORN TO BEFORE ME ON THIS 17th DAY OF January, 1972.

James A. Calhoun

SCALE 1" = 600

600 0 600 1200 1800 2400

FILED
JAN 18 1972
STATE ENGINEER'S OFFICE

MAP
TO ACCOMPANY APPLICATION TO APPROPRIATE WATER

FOR: Irrigation & Domestic
FROM: Underground
BY: Nevada Gorvey Ranches a Partnership
IN: Humboldt County, Nevada

26487 26486 26485 File Under 26484