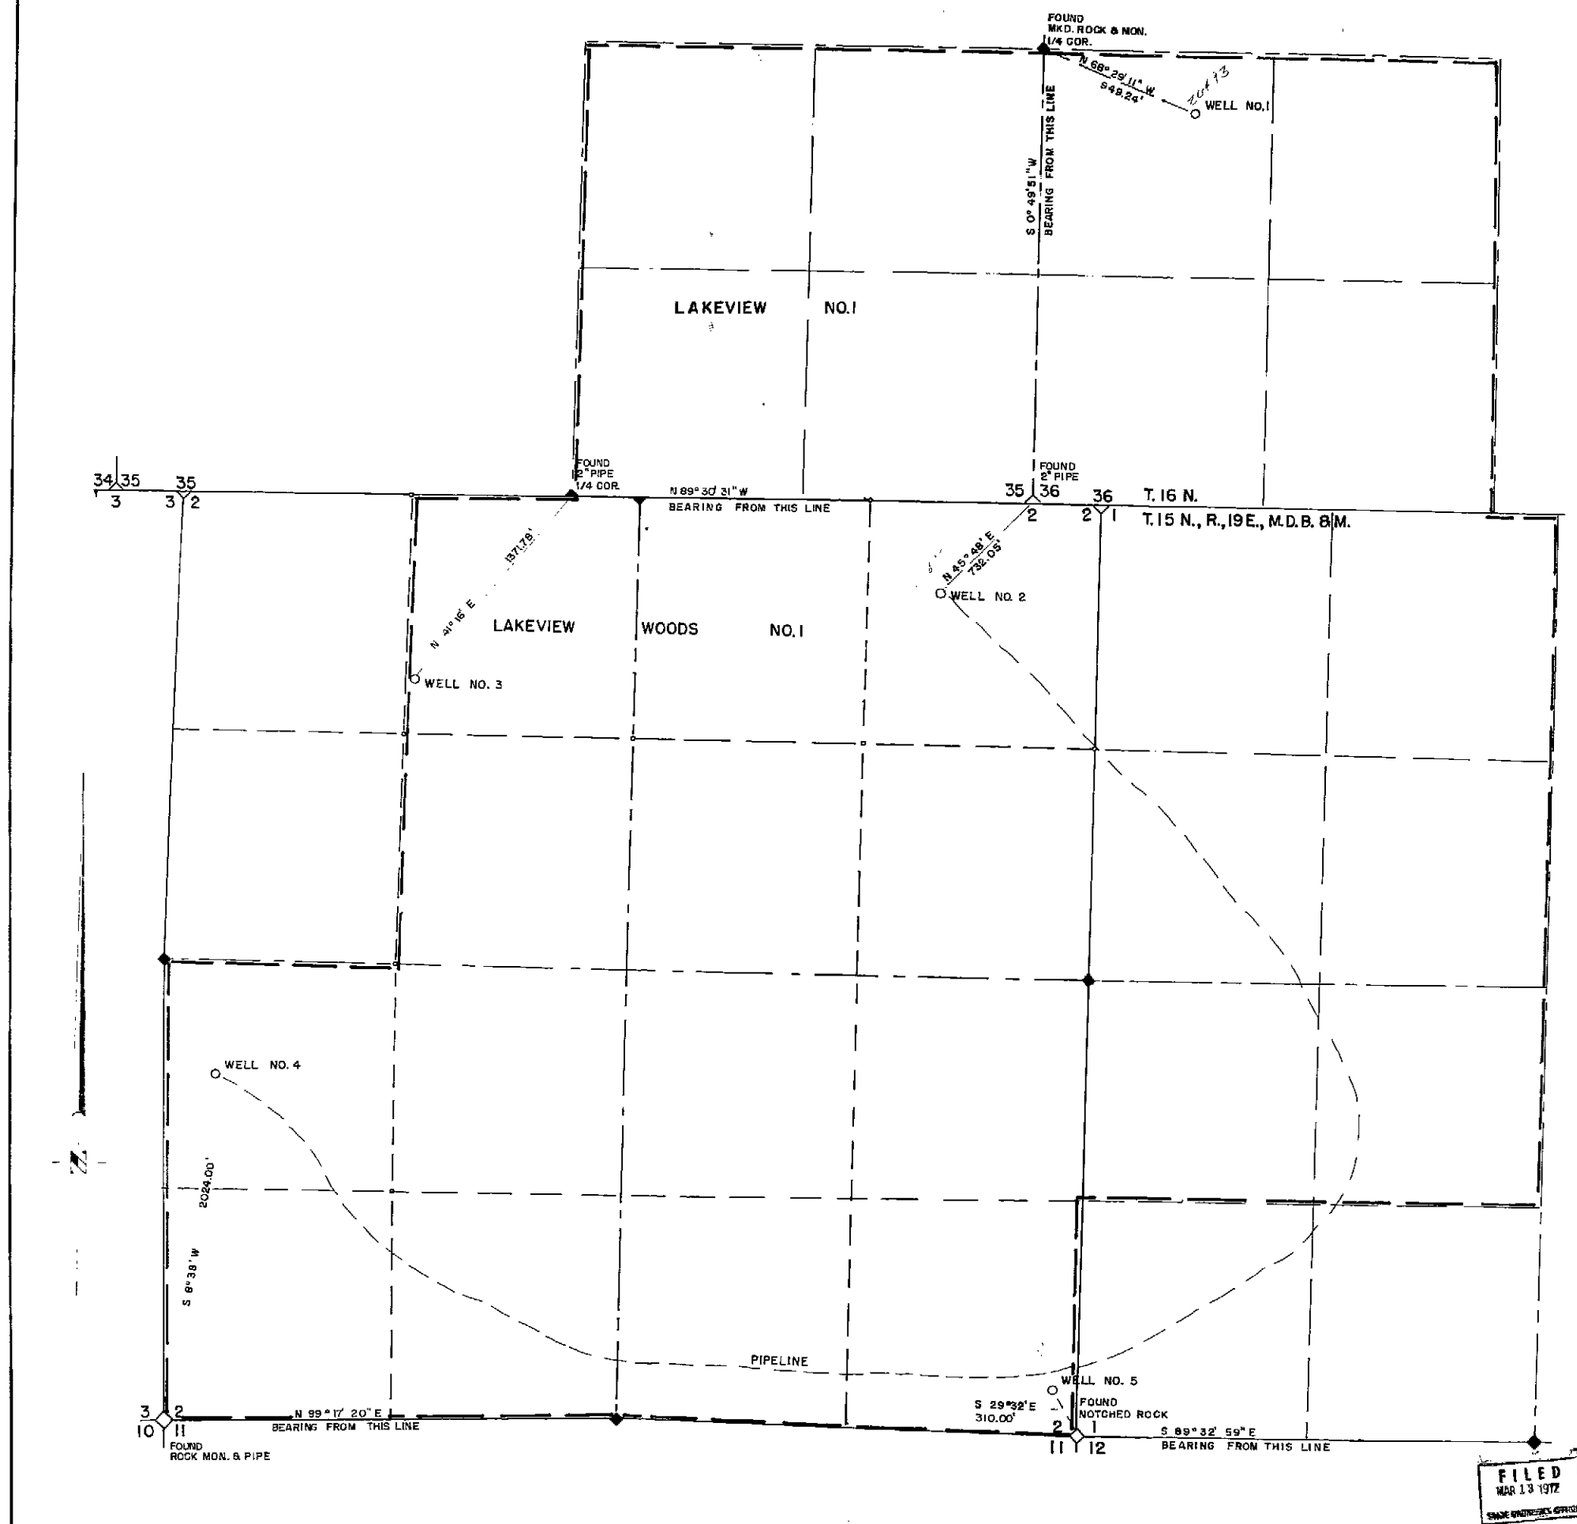

STATE OF NEVADA }
CARSON CITY } ss

I, Walter G. Reid, being first duly sworn, depose and say that this map, consisting of one sheet, has been correctly drawn to the designated scale from field notes of a survey made by me, on the 1st. day of March, 1972, that it truly and correctly represents the proposed location and extent of the works used to divert water from underground sources in Carson City County by Grant J. Weise for Quasi-Municipal Subdivisions.

That the proposed point of diversion, the approximate location and size of the diverting channel, all reservoirs or basins, the locations and names of all other works which will cross or connect with the proposed works, and the boundary of all lands, showing by 40-acre subdivisions the area and place of use, are fully and correctly designated thereon.

Walter G. Reid
State Water Right Surveyor

Subscribed and sworn to before me this 23rd day of March, 1972.

Gwen Williams
Notary Public

GWEN WILLIAMS
Notary Public — State of Nevada
Ormsby County
My Commission Expires Sept. 2, 1977

SCALE 1" = 400'

0 100 200 400 800 1200 1600 2000

MAP
TO ACCOMPANY APPLICATION
TO APPROPRIATE WATER FOR
QUASI - MUNICIPAL, SUBDIVISIONS
BY GRANT J. WEISE
FROM UNDERGROUND SOURCE

FILED
MAR 13 1972
STATE ENGINEER'S OFFICE

26497 26496 26495 26494 26493