Note: Basis of Bearing - West line of Sec. 19
T.2S., R.53E., M.D.B.&M.

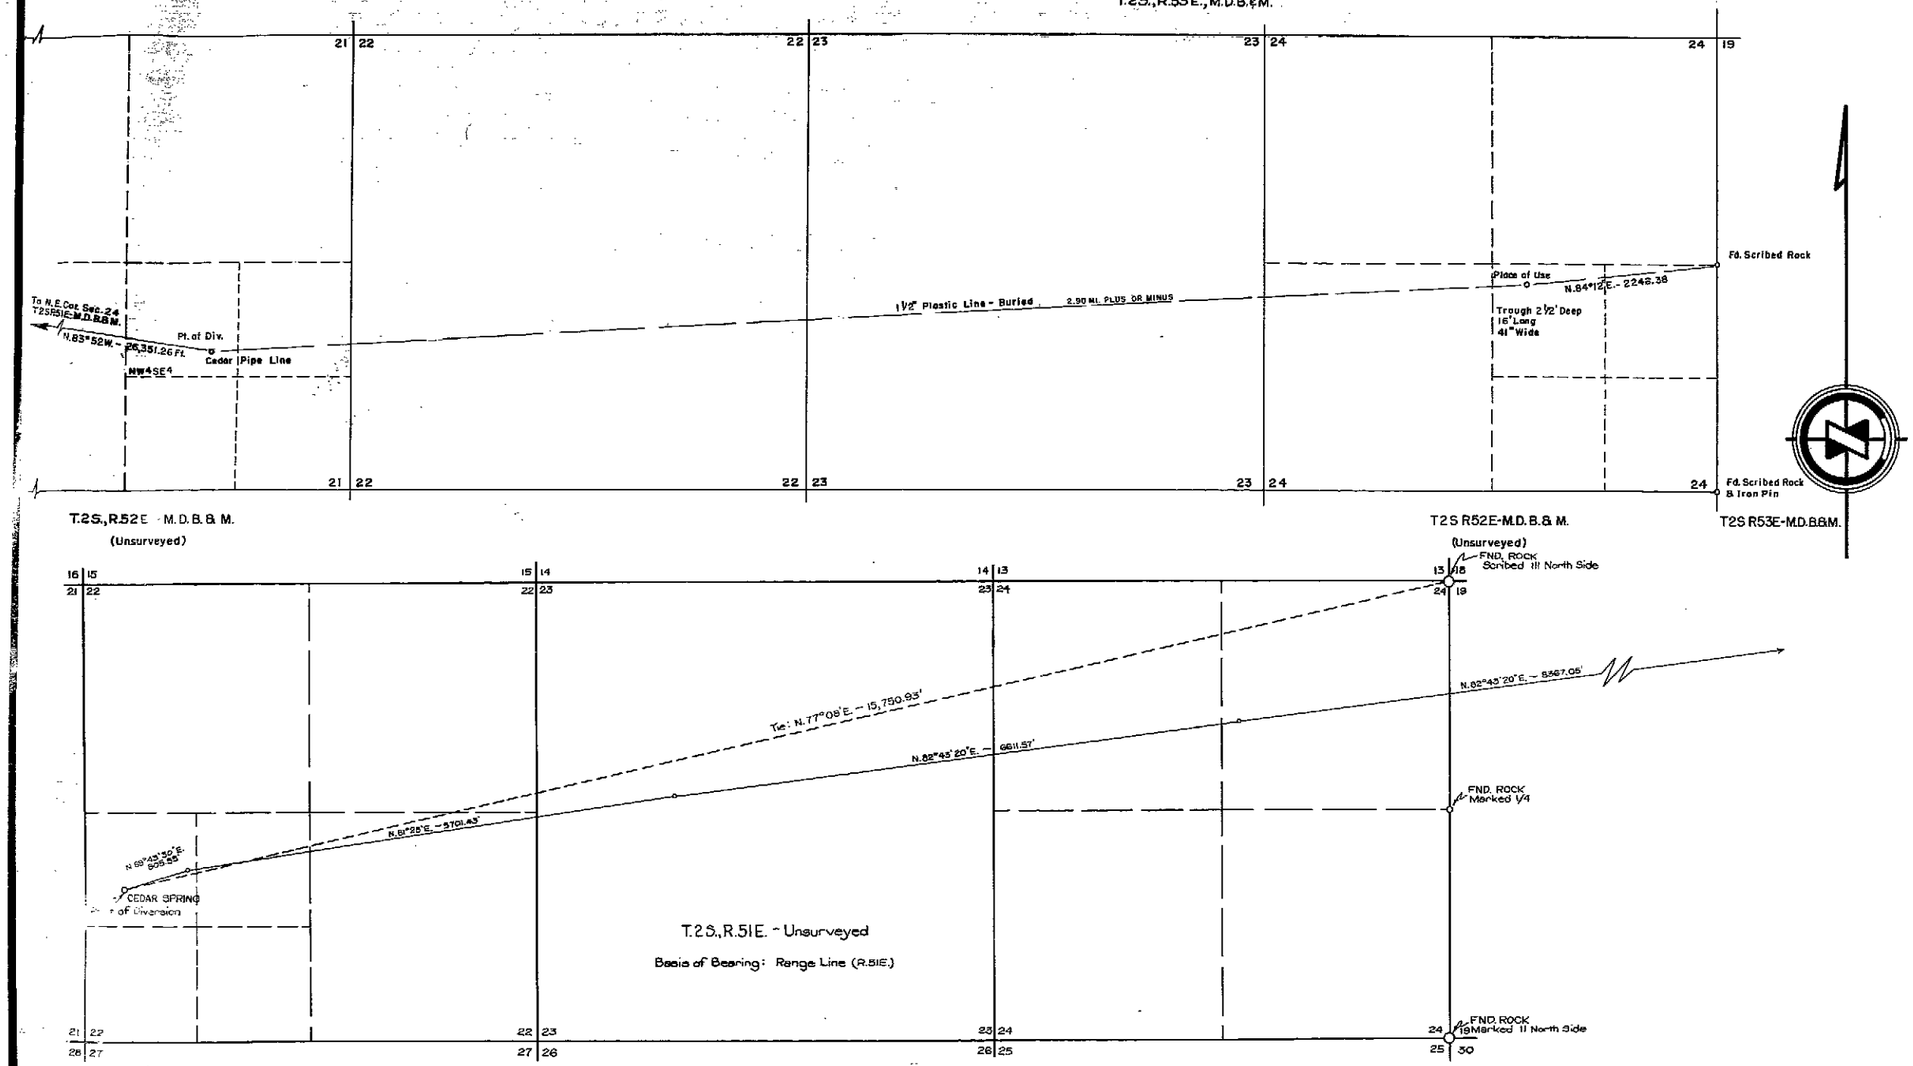

State of Nevada
County of Washoe } ss.

I, J.V. Caselli, being first duly sworn depose and say that this map consisting of 1 sheet, numbered from 0 to 1 inclusive, has been correctly drawn to the designated scale from field notes of a survey made by me between the 17 day of October and the 17 day of October, 1971, that it truly and correctly represents the proposed location and extent of the works to divert water from Cedar Spring in NYE County by Joe B., Helen Fallini & Joe B. Fallini, Jr., for Stock Watering purposes.

That the point of diversion, the location, the size of the diverting channel, or other conduit, the place and manner of use, and the location and names of all other works or streams which are crossed by, or connected with the said works, are fully and correctly designated thereon.

J.V. Caselli
STATE WATER RIGHTS SURVEYOR

Subscribed and sworn to before me this 6th day of March, 1972

Jean Williams
NOTARY PUBLIC IN AND FOR Carson City COUNTY, NEVADA

JEAN WILLIAMS
Notary Public — State of Nevada
Ormsby County
My Commission Expires Sept. 24, 1973

CERTIFICATE No. 8133 ISSUED 8-16-73

FILED
MAR 6 1972
STATE ENGINEER'S OFFICE

0 800 1600 2400 3200 4000

MAP TO ACCOMPANY
APPLICATION TO APPROPRIATE WATER
FOR
STOCK WATERING
FROM
CEDAR SPRING
BY
JOE B., HELEN FALLINI & JOE B. FALLINI, JR.
TWIN SPRINGS, NEVADA.

SCALE 1" = 800'

SURVEYED BY — J.V. CASELLI

26501