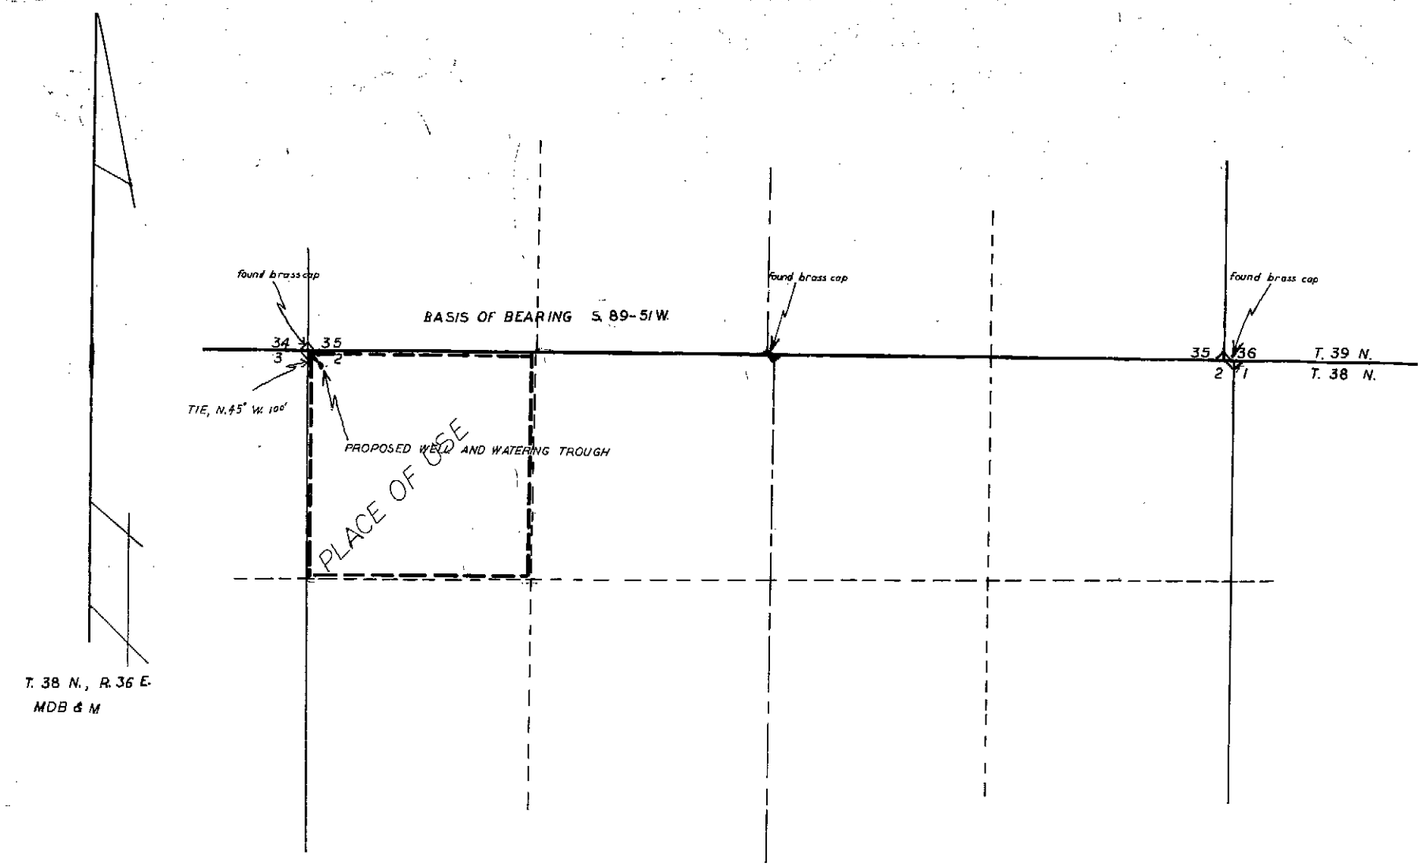

STATE OF NEVADA }
COUNTY OF HUMBOLDT } S.S.

I J.R. CALDWELL, BEING FIRST DULY SWORN, DEPOSE AND SAY THAT THIS MAP HAS BEEN CORRECTLY DRAWN TO THE DESIGNATED SCALE FROM NOTES OF A SURVEY MADE BY ME (OR UNDER MY SUPERVISION AND DIRECTION), ON THE 27TH DAY OF JANUARY, 1972 THAT IT TRULY AND CORRECTLY REPRESENTS THE PROPOSED LOCATION AND EXTENT OF THE WORKS USED TO DIVERT WATER FROM UNDERGROUND IN HUMBOLDT COUNTY BY T QUARTER CIRCLE RANCHES INC FOR STOCK WATERING PURPOSES, THAT THE PROPOSED POINT OF DIVERSION THE APPROXIMATE LOCATION AND SIZE OF THE DIVERTING CHANNEL, ALL RESERVOIRS OR BASINS, THE LOCATION AND NAMES OF ALL OTHER WORKS WHICH WILL CROSS OR CONNECT WITH THE PROPOSED WORKS ARE CORRECTLY SHOWN AND DESIGNATED HEREON.

J.R. Caldwell
STATE WATER RIGHT SURVEYOR

J. R. CALDWELL

SUBSCRIBED AND SWORN TO BEFORE ME THIS 31st DAY OF JANUARY 1972

Gladys Tait
Humboldt County Recorder

SCALE 1"=400'

400 0 400 800 1200 1600

CERTIFICATE No. 9338 ISSUED 5-11-79

FILED
FEB 15 1972
STATE ENGINEER'S OFFICE

MAP
TO ACCOMPANY APPLICATION TO APPROPRIATE WATER

FOR STOCK WATERING PURPOSES
BY T QUARTER CIRCLE RANCHES, INC
FROM UNDERGROUND
IN HUMBOLDT COUNTY, NEVADA

26513