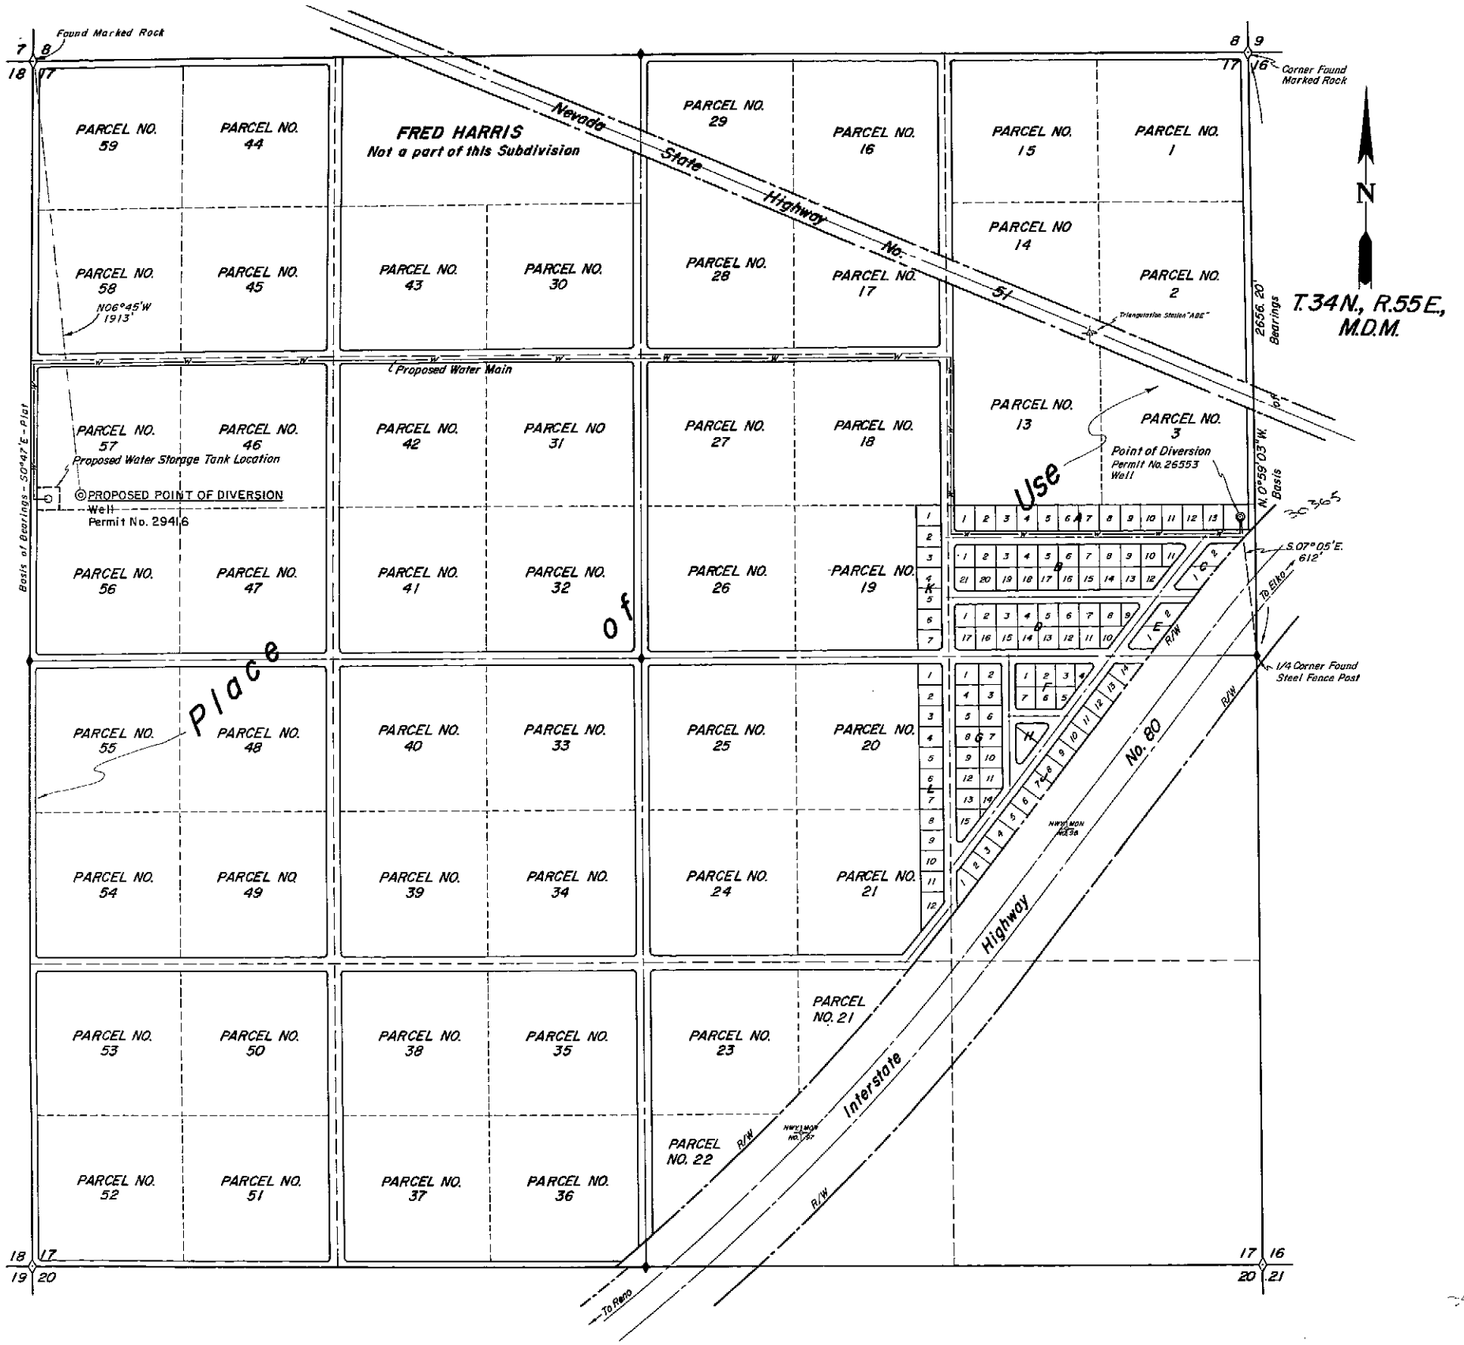

State of Nevada
County of Elko } s.s.

I, Mark Chilton, being first duly sworn, depose and say that this map, consisting of one sheet, has been correctly drawn to the designated scale from field notes of a survey made under my supervision and direction, on the 9th. day of February, 1972; that it truly and correctly represents the proposed location and extent of the works used to divert water from an **UNDERGROUND SOURCE** in **ELKO COUNTY**, by **EDITH A. JENNINGS, INC.** for Quasi-Municipal purposes. That the proposed point of diversion, the approximate location and size of the diverting channel, all reservoirs or basins, the location and names of all other works which will cross or connect with the proposed works, and the boundary of all lands, showing by 40-acre subdivisions the areas proposed to be irrigated, are fully and correctly designated thereon.

REGISTERED PROFESSIONAL ENGINEER MARK CHILTON NEVADA

Mark Chilton
State Water Rights Surveyor No. 278

Subscribed and sworn to before me this 11th day of February, 1972 Notary Public in and for Elko County, Nevada.

Laura Semadeni
Notary Public State of Nevada
ELKO COUNTY, NEVADA
Commission Expires May 2 1974

NOTE: Tie to point of diversion for 29416 was performed June 3, 1975.

0 300 600 900 1200 1500

OFFICE STATE ENGINEER 1975 15 AM 9 57

FILED
FEB 16 1972
STATE ENGINEER'S OFFICE

NO.	BY	DATE	DESCRIPTION	CHK'D	APP'D
1	MW	7/75	Chg. P.O.D.		

REVISIONS

DRAWN BY D. L. J. | APPROVED BY M.C.
JOB NO. 2141-01 | DATE FEBRUARY, 1972

MAP

TO ACCOMPANY APPLICATION TO APPROPRIATE WATER

FOR QUASI-MUNICIPAL PURPOSES

BY **EDITH A. JENNINGS, INC.**

FROM AN UNDERGROUND SOURCE

CHILTON ENGINEERING
421 COURT STREET ELKO, NEVADA

W72001 | 0

20365 26553