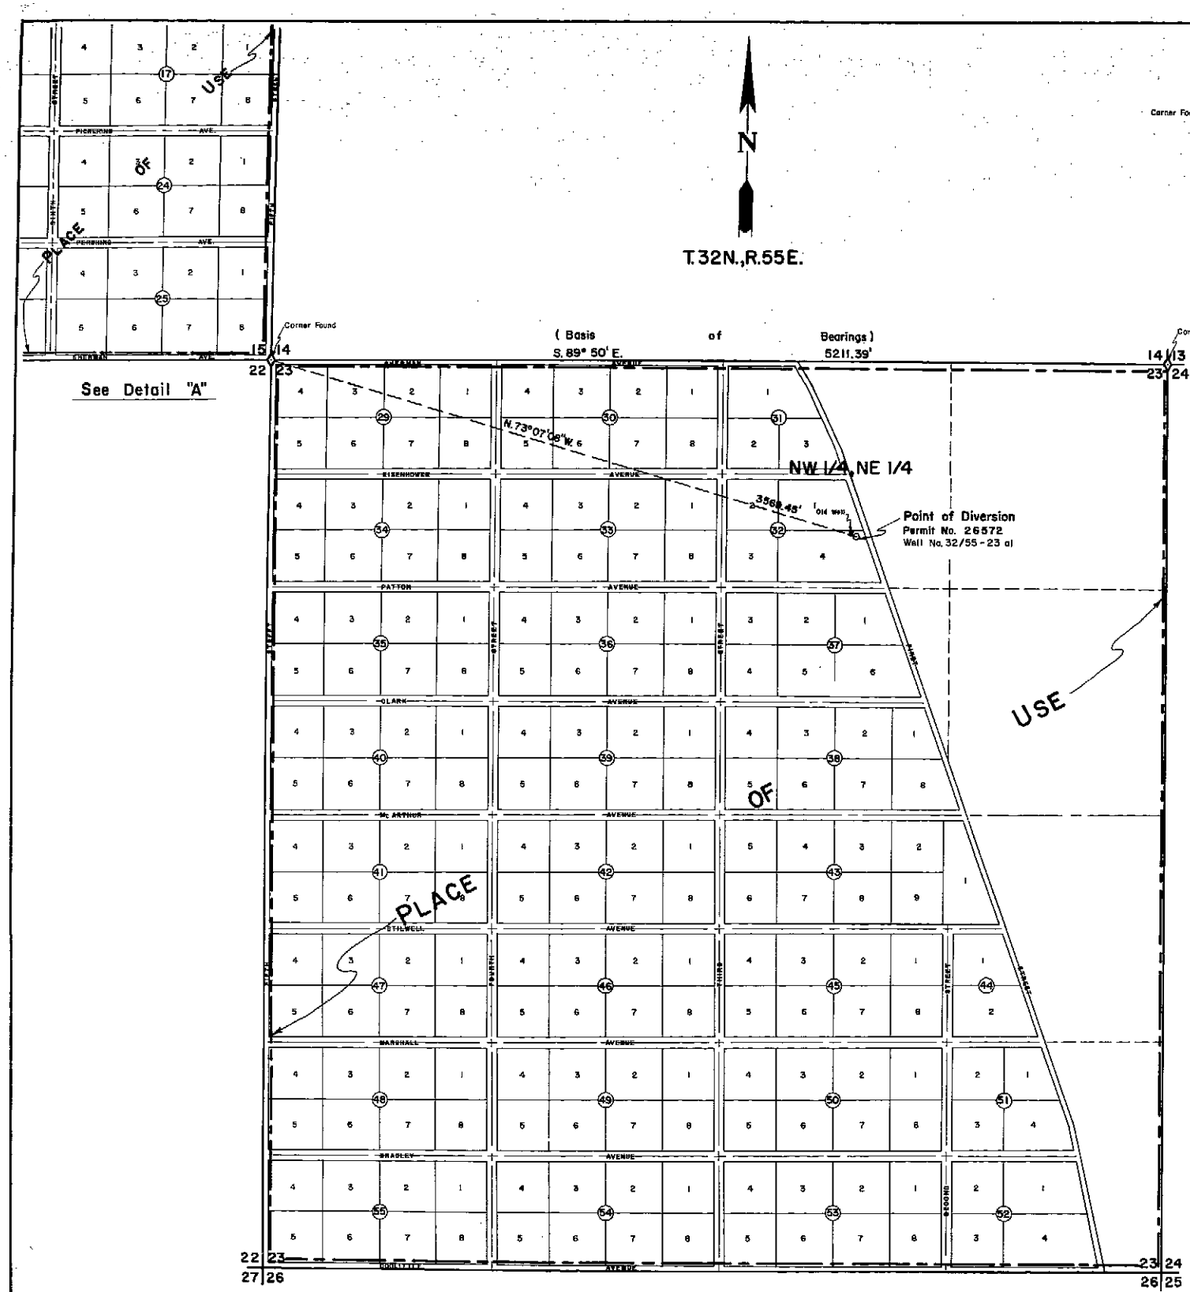

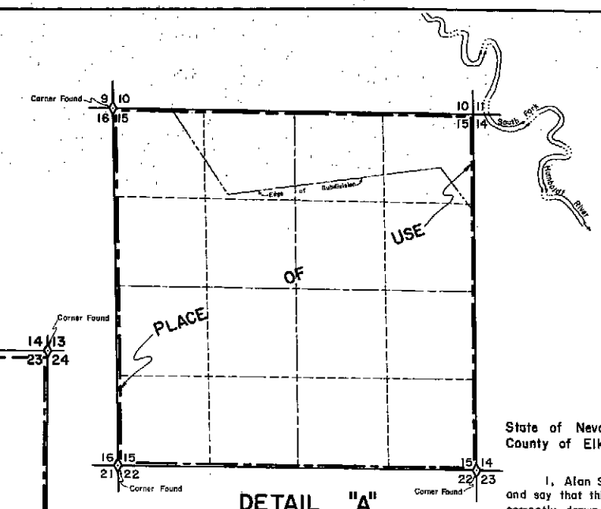

DETAIL "A"

(Scale 1" = 1,000')

State of Nevada }
County of Elko } ss

I, Alan S. Boyack, being first duly sworn, depose and say that this map, consisting of one sheet, has been correctly drawn to the designated scale from field notes of a survey made under my supervision and direction, on the 24th. day of February, 1972; that it truly and correctly represents the proposed location and extent of the works used to divert water from an UNDERGROUND SOURCE in ELKO COUNTY, by AREA WEST INC. for Quasi-Municipal purposes. That the proposed point of diversion, the approximate location and size of the diverting channel, all reservoirs or basins, the location and names of all other works which will cross or connect with the proposed works, and the boundary of all lands, showing by 40-acre subdivisions the areas proposed to be irrigated, are fully and correctly designated thereon.

REGISTERED LAND SURVEYOR · STATE OF NEVADA · ALAN S. BOYACK · No. 2459

Alan S. Boyack
State Water Rights Surveyor No. 358

Subscribed and sworn to before me this 28th day of March, 1972 Notary Public in and for Elko County, Nevada.

Irene Bernadot
Notary Public State of Nevada
ELKO COUNTY, NEVADA
Commission Expires May 2 1972

NOTE

Basis of Bearings: Lucky Nugget Ranches, Inc. Subdivision Unit No. 1, Sec. 23, T. 32 N., R. 55 E.

Place of Use: All of Sections 15 and 23, T.32 N., R55E., M.D.M.

0 400' 800' 1200' 1600' 2000'

Scale 1" = 400'

FILED
APR 14 1972
STATE ENGINEER'S OFFICE

NO.	BY	DATE	DESCRIPTION	CHK'D	APP'D
			REVISIONS		

DRAWN BY K.W.O. | APPROVED BY A.S.B.
JOB NO. 2138-02 | DATE MARCH, 1972

MAP

TO ACCOMPANY APPLICATION TO APPROPRIATE WATER QUASI-MUNICIPAL PURPOSES

FOR AREA WEST INC.

BY UNDERGROUND SOURCE

FROM AN

CHILTON ENGINEERING
421 COURT STREET ELKO, NEVADA

W72005 0

26572

26572-3