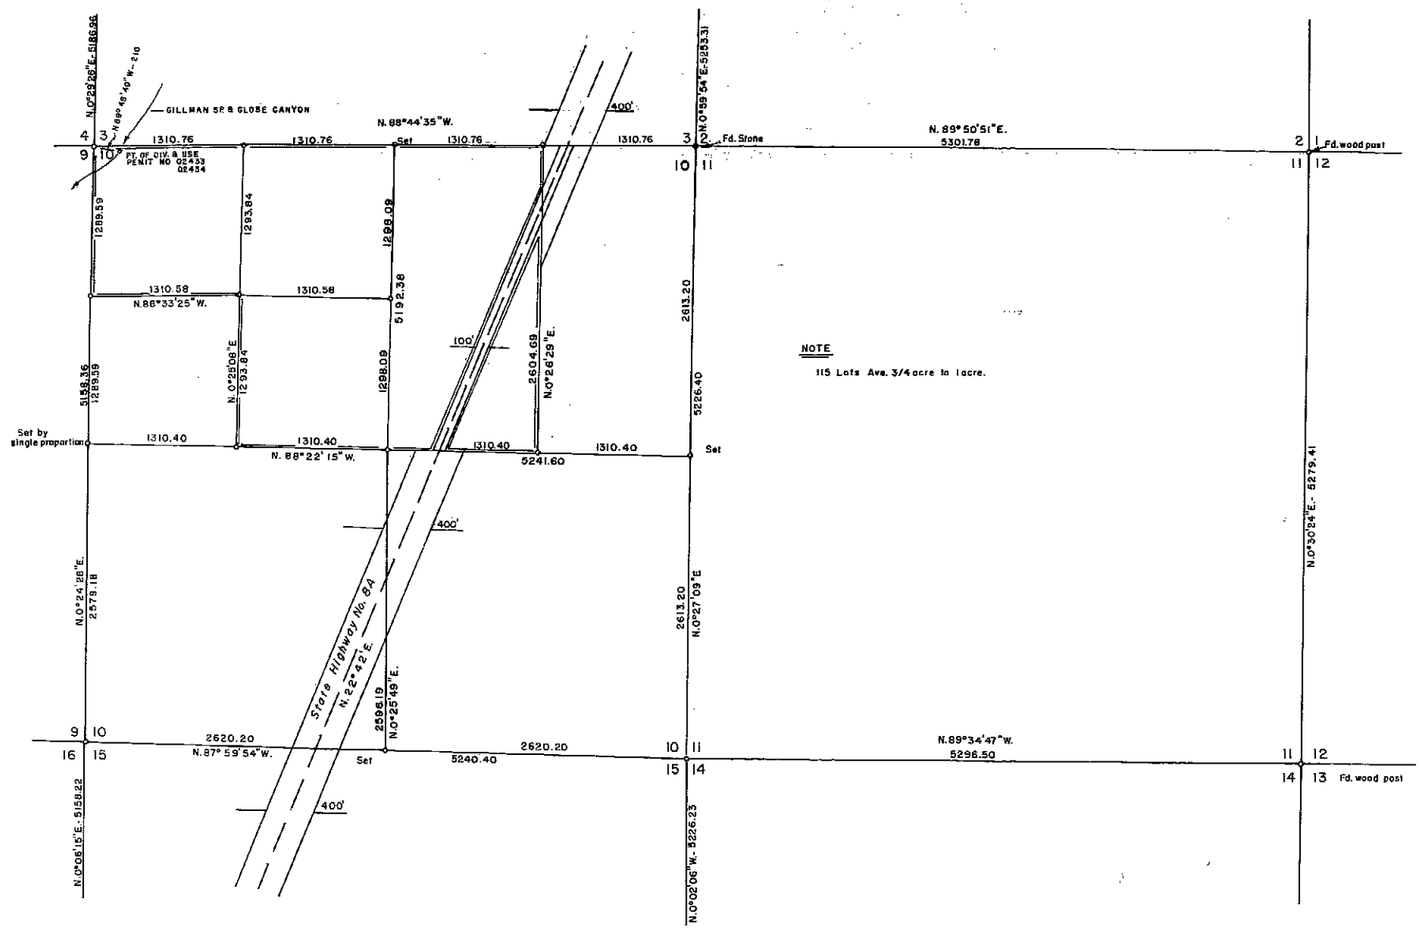

Portion of Sec.10 T16N R44E

NOTE

115 Lots Ave. 3/4 acre to 1acre.

NOTE:
Basis of Bearings-Center line of State Hwy. No.8A.
Corners fd as indicated, set by William E. Pillsbury, Inc.

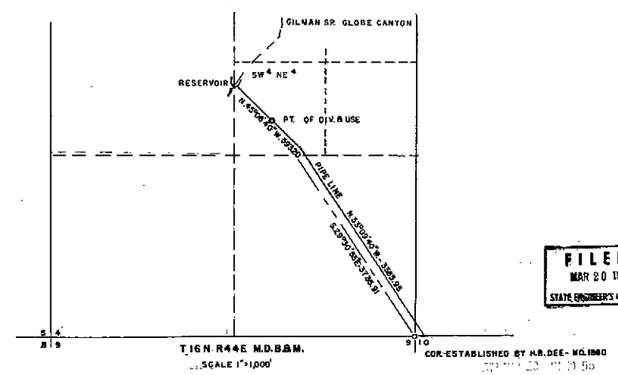

State of Nevada
County of Washoe } ss.

I, J.V. Caselli, being first duly sworn depose and say that this map consisting of 1 sheet, numbered from 0 to 1 inclusive, has been correctly drawn to the designated scale from field notes of a survey made by me between the 11 day of January, and the 12 day of January, 1972, that it truly and correctly represents the proposed location and extent of the works to divert water from Gillman Creek & Globe Canyon in Nye County, by Gillman Springs Ranch Co., for Quasi-Municipal purposes.

That the point of diversion, the location, size of the diverting channel, location and description of all measuring devices and names of all other works or streams which are crossed or connected with said work are fully and correctly designated thereon.

J.V. Caselli
STATE WATER RIGHTS, SURVEYOR

JEAN WILLIAMS
Notary Public — State of Nevada
Ormsby County
My Commission Expires Sept. 24, 1973

Subscribed and sworn to before me this 20th day of March, 1972

Jean Williams
NOTARY PUBLIC IN AND FOR Carson City COUNTY, NEVADA

FILED
MAR 20 1972
STATE ENGINEER'S OFFICE

0 600 1200 1800 2400 3000

MAP TO ACCOMPANY APPLICATION TO CHANGE THE
Point of Diversion, Manner of Use, and
Place of Use
FOR
QUASI MUNICIPAL
FROM
Gillman Cr. & Globe Canyon
BY
GILLMAN SPRINGS RANCH CO.

SCALE 1"=600'

SURVEYED BY —
J.V. CASELLI

26598