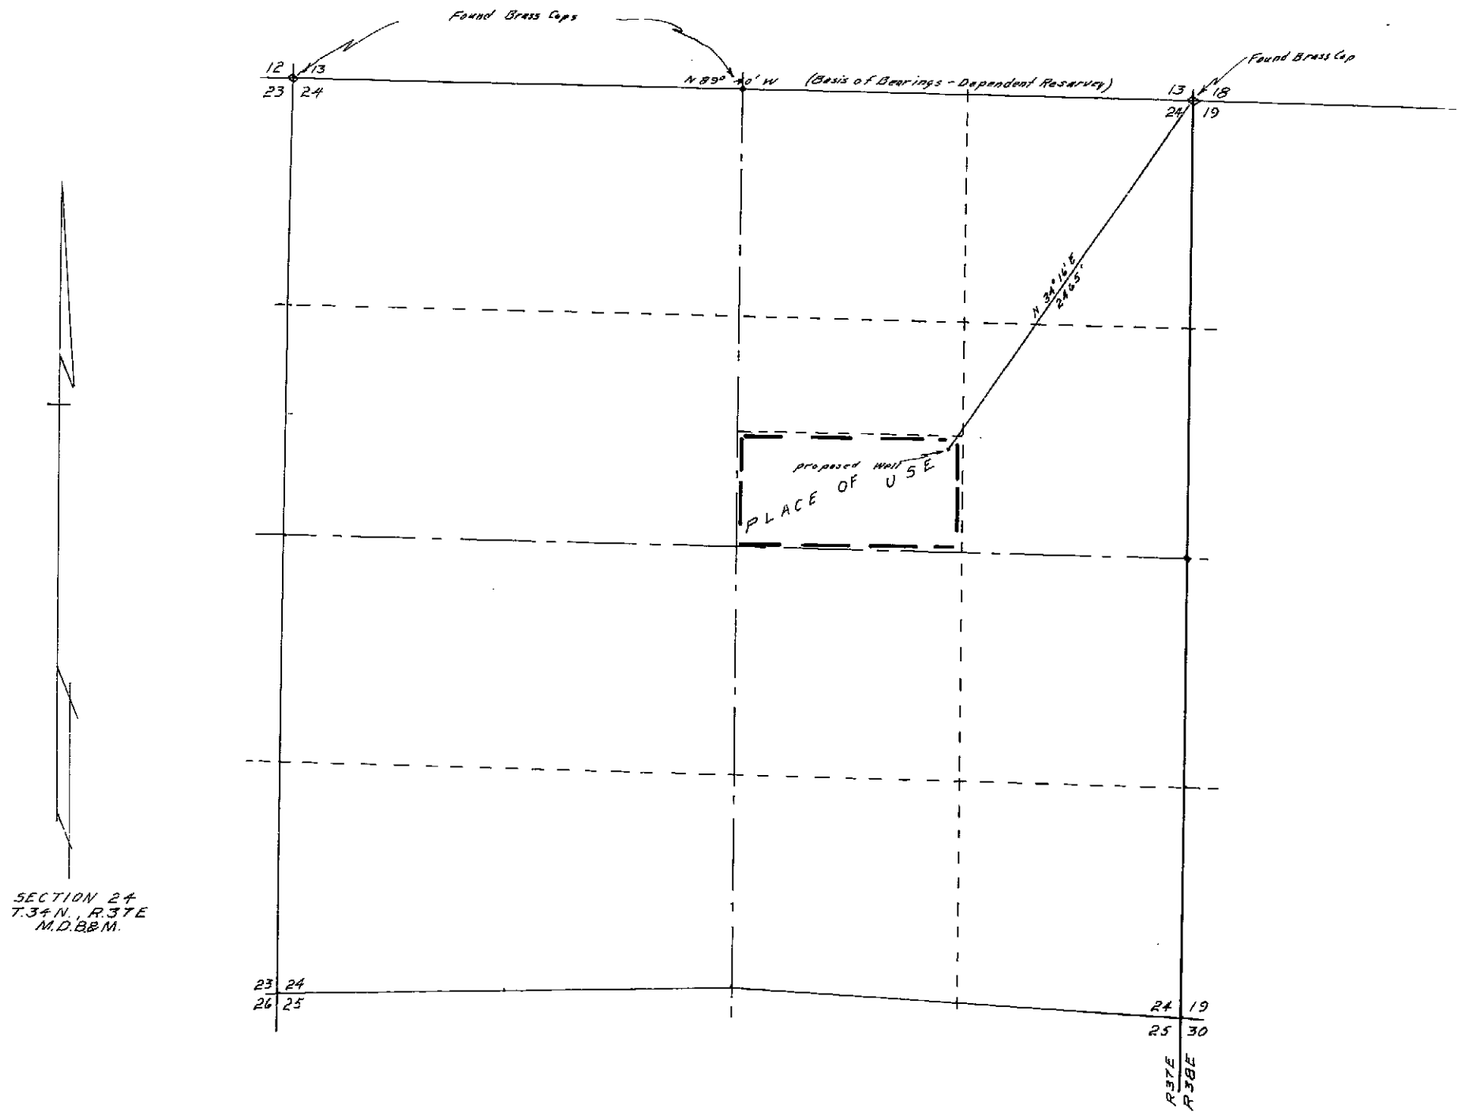

STATE OF NEVADA }
COUNTY OF HUMBOLDT } SS

I J.R.CALDWELL, BEING FIRST DULY SWORN, DEPOSE AND SAY THAT THIS MAP HAS BEEN CORRECTLY DRAWN TO THE DESIGNATED SCALE FROM FIELD NOTES OF A SURVEY MADE BY ME (OR UNDER MY SUPERVISION AND DIRECTION), ON THE 5TH DAY OF March 1972, THAT IT TRULY AND ACCURATLY REPRESENTS THE PROPOSED LOCATION AND EXTENT OF THE WORKS USED TO DIVERT WATER FROM Underground IN Pershing COUNTY, BY Wayne Hunter FOR Irrigation & Domestic PURPOSES THAT THE PROPOSED POINT OF DIVERSION, THE APPROXIMATE LOCATION AND SIZE OF THE DIVERTING CHANNEL, ALL OTHER WORKS WHICH WILL CROSS OR CONNECT WITH THE PROPOSED WORKS, AND THE BOUNDARY OF ALL LANDS, SHOWING BY 40-ACRE SUBDIVISIONS THE AREAS PROPOSED TO BE IRRIGATED ARE FULLY AND CORRECTLY DESIGNATED THEREON.

J.R. Caldwell
STATE WATER RIGHT SURVEYOR

SUBSCRIBED AND SWORN TO BEFORE ME THIS 8th DAY OF MARCH 1972.

James A. Callahan

SCALE 1" = 400'

400 0 400 800 1200 1600

FILED
MAR 9 1972
STATE ENGINEER'S OFFICE

MAP
TO ACCOMPANY APPLICATION TO APPROPRIATE WATER

FOR Irrigation & Domestic
BY Wayne Hunter

FROM Underground
IN Pershing County, Nevada

26604