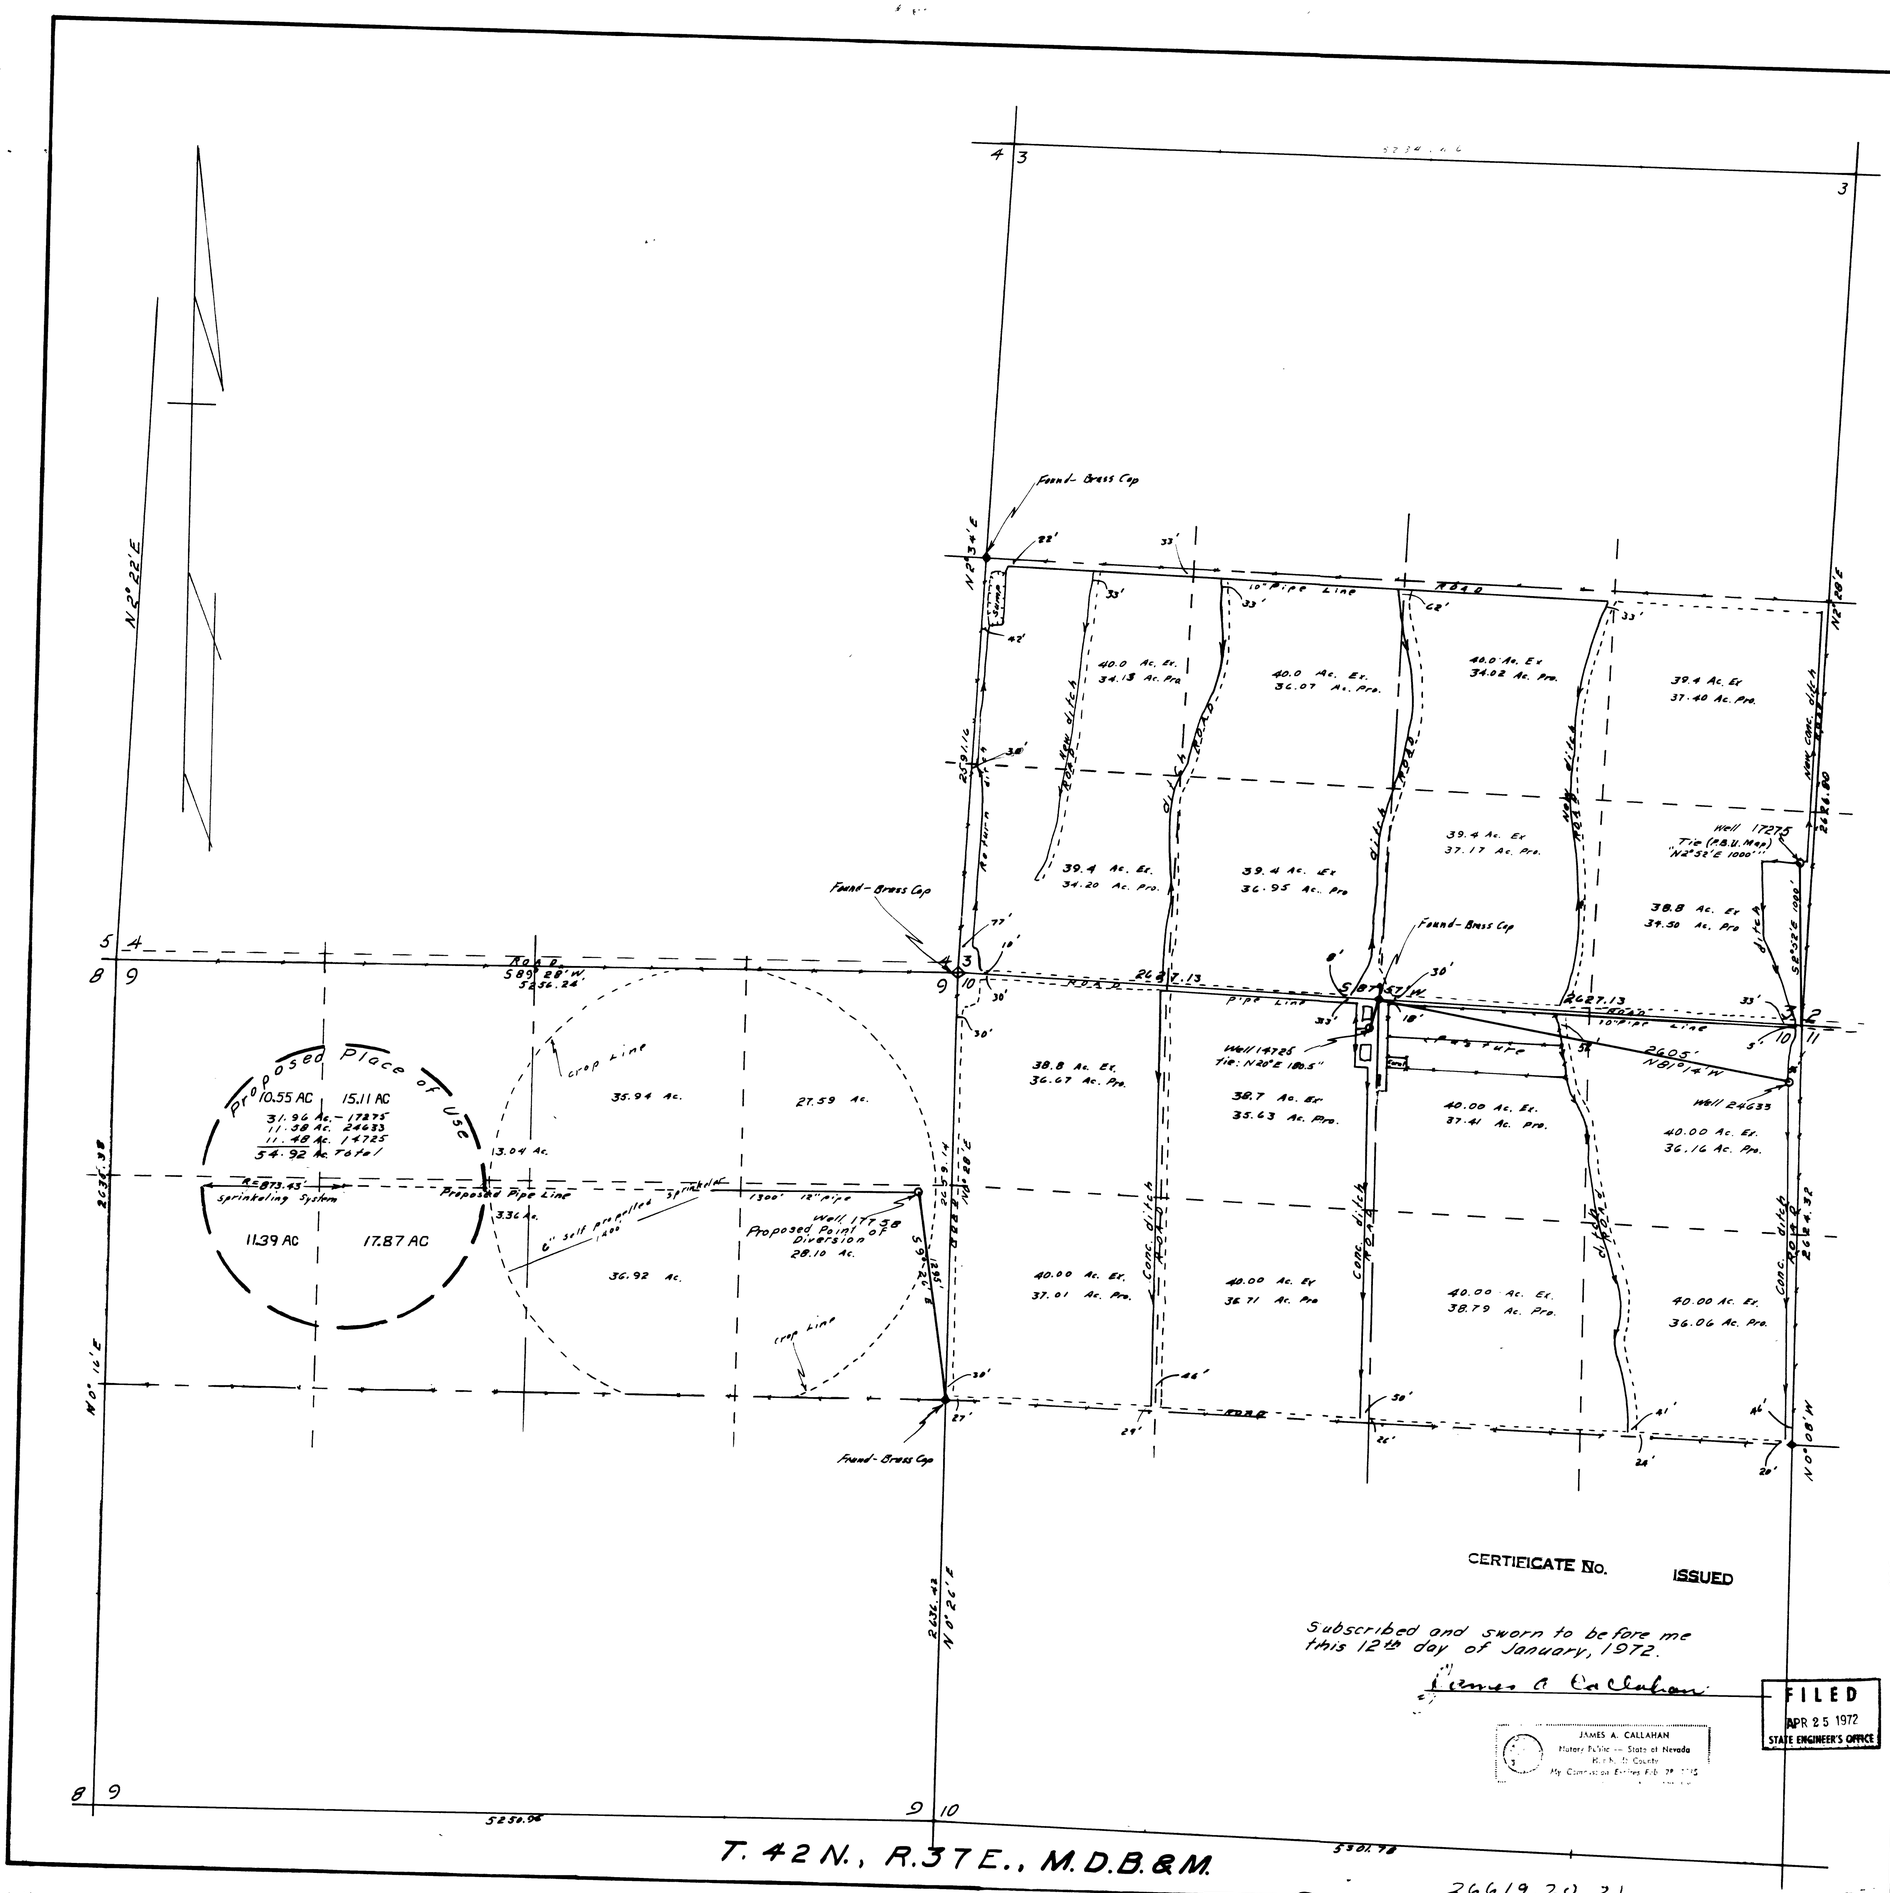

Section	Subdivision	Township	Range	Acres	Culture
Application 17275 Existing Place of Use					
3	NW¼ SW¼	42 N	37 E	40.00	
"	NE¼ SW¼	"	"	40.00	
"	SE¼ SW¼	"	"	39.40	
"	SW¼ SW¼	"	"	39.40	
"	NW¼ SE¼	"	"	40.00	
"	NE¼ SE¼	"	"	39.40	
"	SE¼ SE¼	"	"	38.80	
"	SW¼ SE¼	"	"	39.40	
Total				316.40	
17275 Proposed Place of Use					
3	NW¼ SW¼	42 N	37 E	34.13	
"	NE¼ SW¼	"	"	36.07	
"	SE¼ SW¼	"	"	36.95	
"	SW¼ SW¼	"	"	34.20	
"	NW¼ SE¼	"	"	34.02	
"	NE¼ SE¼	"	"	37.40	
"	SE¼ SE¼	"	"	34.30	
"	SW¼ SE¼			37.17	
9	NW¼			31.96	
Total				316.40	
Application 24633 Existing Place of Use					
10	NW¼ NE¼	42 N	37 E	40.00	
"	NE¼ NE¼	"	"	40.00	
"	SE¼ NE¼	"	"	40.00	
"	SW¼ NE¼	"	"	40.00	
Total				160.00	
24633 Proposed Place of Use					
10	NW¼ NE¼	42 N	37 E	37.41	
"	NE¼ NE¼	"	"	36.16	
"	SE¼ NE¼	"	"	36.06	
"	SW¼ NE¼	"	"	38.79	
9	NW¼	"	"	11.38	
Total				160.00	
Application 14725 Existing Place of Use					
10	NW¼ NW¼	42 N	37 E	38.80	
"	NE¼ NW¼	"	"	38.70	
"	SE¼ NW¼	"	"	40.00	
"	SW¼ NW¼	"	"	40.00	
Total				157.50	
14725 Proposed Place of Use					
10	NW¼ NW¼	42 N	37 E	36.67	
"	NE¼ NW¼	"	"	35.63	
"	SE¼ NW¼	"	"	36.71	
"	SW¼ NW¼	"	"	37.01	
9	NW¼	"	"	11.48	
Total				157.50	

State of Nevada
County of Humboldt } S.S.

I, J. R. Caldwell, being first duly sworn, depose and say that this map has been correctly drawn to the designated scale from field notes of a survey made by me on the 7th day of January, 1972; that it truly and correctly represents the proposed location and extent of the works used to divert water from underground in Humboldt County, by Robert F. and Rosemary Key for irrigation and domestic purposes. That the proposed point of diversion, the approximate location and size of the diverting channel, all reservoirs or basins, the location and names of all other works which will cross or connect with the proposed works, and the boundary of all lands showing by 40-acre subdivisions the areas proposed to be irrigated, are fully and correctly designated thereon.

J. R. Caldwell
State Water Right Surveyor

J. R. CALDWELL

SCALE 1" = 500'

500 0 500 1000 1500 2000

CERTIFICATE No. ISSUED

Subscribed and sworn to before me this 12th day of January, 1972.

James A. Callahan

JAMES A. CALLAHAN
Notary Public — State of Nevada
Humboldt County
My Commission Expires Feb. 28, 1975

FILED
APR 25 1972
STATE ENGINEER'S OFFICE

MAP
TO ACCOMPANY APPLICATION TO CHANGE THE POINT OF DIVERSION AND PLACE OF USE

FOR: Irrigation & Domestic

FROM: Underground

BY: Robert F. & Rosemary Key

IN: Humboldt County - Nevada

26619, 20, 21

28623 26621 26620 26619