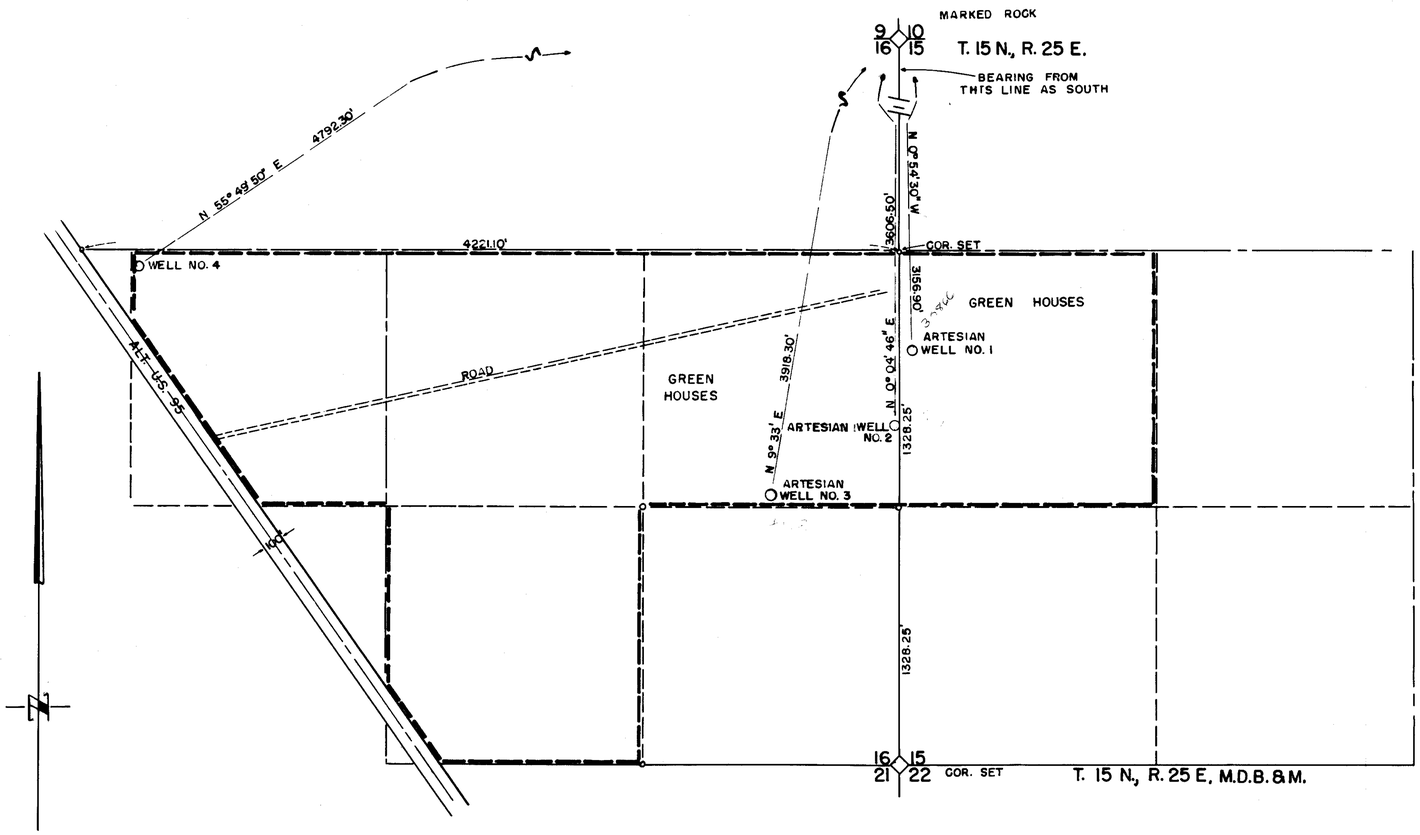

STATE OF NEVADA }
CARSON CITY } ss

I, Walter G. Reid, being first duly sworn, depose and say that this map, consisting of one sheet, has been correctly drawn to the designated scale from field notes of a survey made by me on the 6th day of March, 1972; that it truly and correctly represents the proposed location and extent of the works used to divert water from underground sources in Lyon County, by Agri-Technology Corporation for irrigation and domestic purposes. That the proposed point of diversion, the approximate location and size of the diverting channel, all reservoirs or basins, the location and names of all other works which will cross or connect with the proposed works, and the boundary of all lands, showing by 40-acre subdivisions the areas to be irrigated, are fully and correctly designated thereon.

Walter G. Reid
State Water Right Surveyor

Subscribed and sworn to before me this 23rd day of March 1972.

JEAN WILLIAMS
Notary Public — State of Nevada
Ormsby County
My Commission Expires Sept. 24, 1975

Jean Williams

SCALE 1" = 400'

0 100 200 400 800 1200 1600 2000

74002
74000
73999
70402
~~62461~~
62460
56007
54289
51547
49690
45184

56007 CERTIFICATE No. 15177 ISSUED 13/[illegible]

RECEIVED
MAR 23 1972
STATE ENGINEER'S OFFICE

FILED
MAR 23 1972
STATE ENGINEER'S OFFICE

MAP
TO ACCOMPANY APPLICATION
TO APPROPRIATE WATER FOR
IRRIGATION AND DOMESTIC
BY AGRI—TECHNOLOGY CORPORATION
FROM UNDERGROUND SOURCES

30869 [illegible]868 30867 30866 29372 26629 26628 [illegible] File Under [illegible]