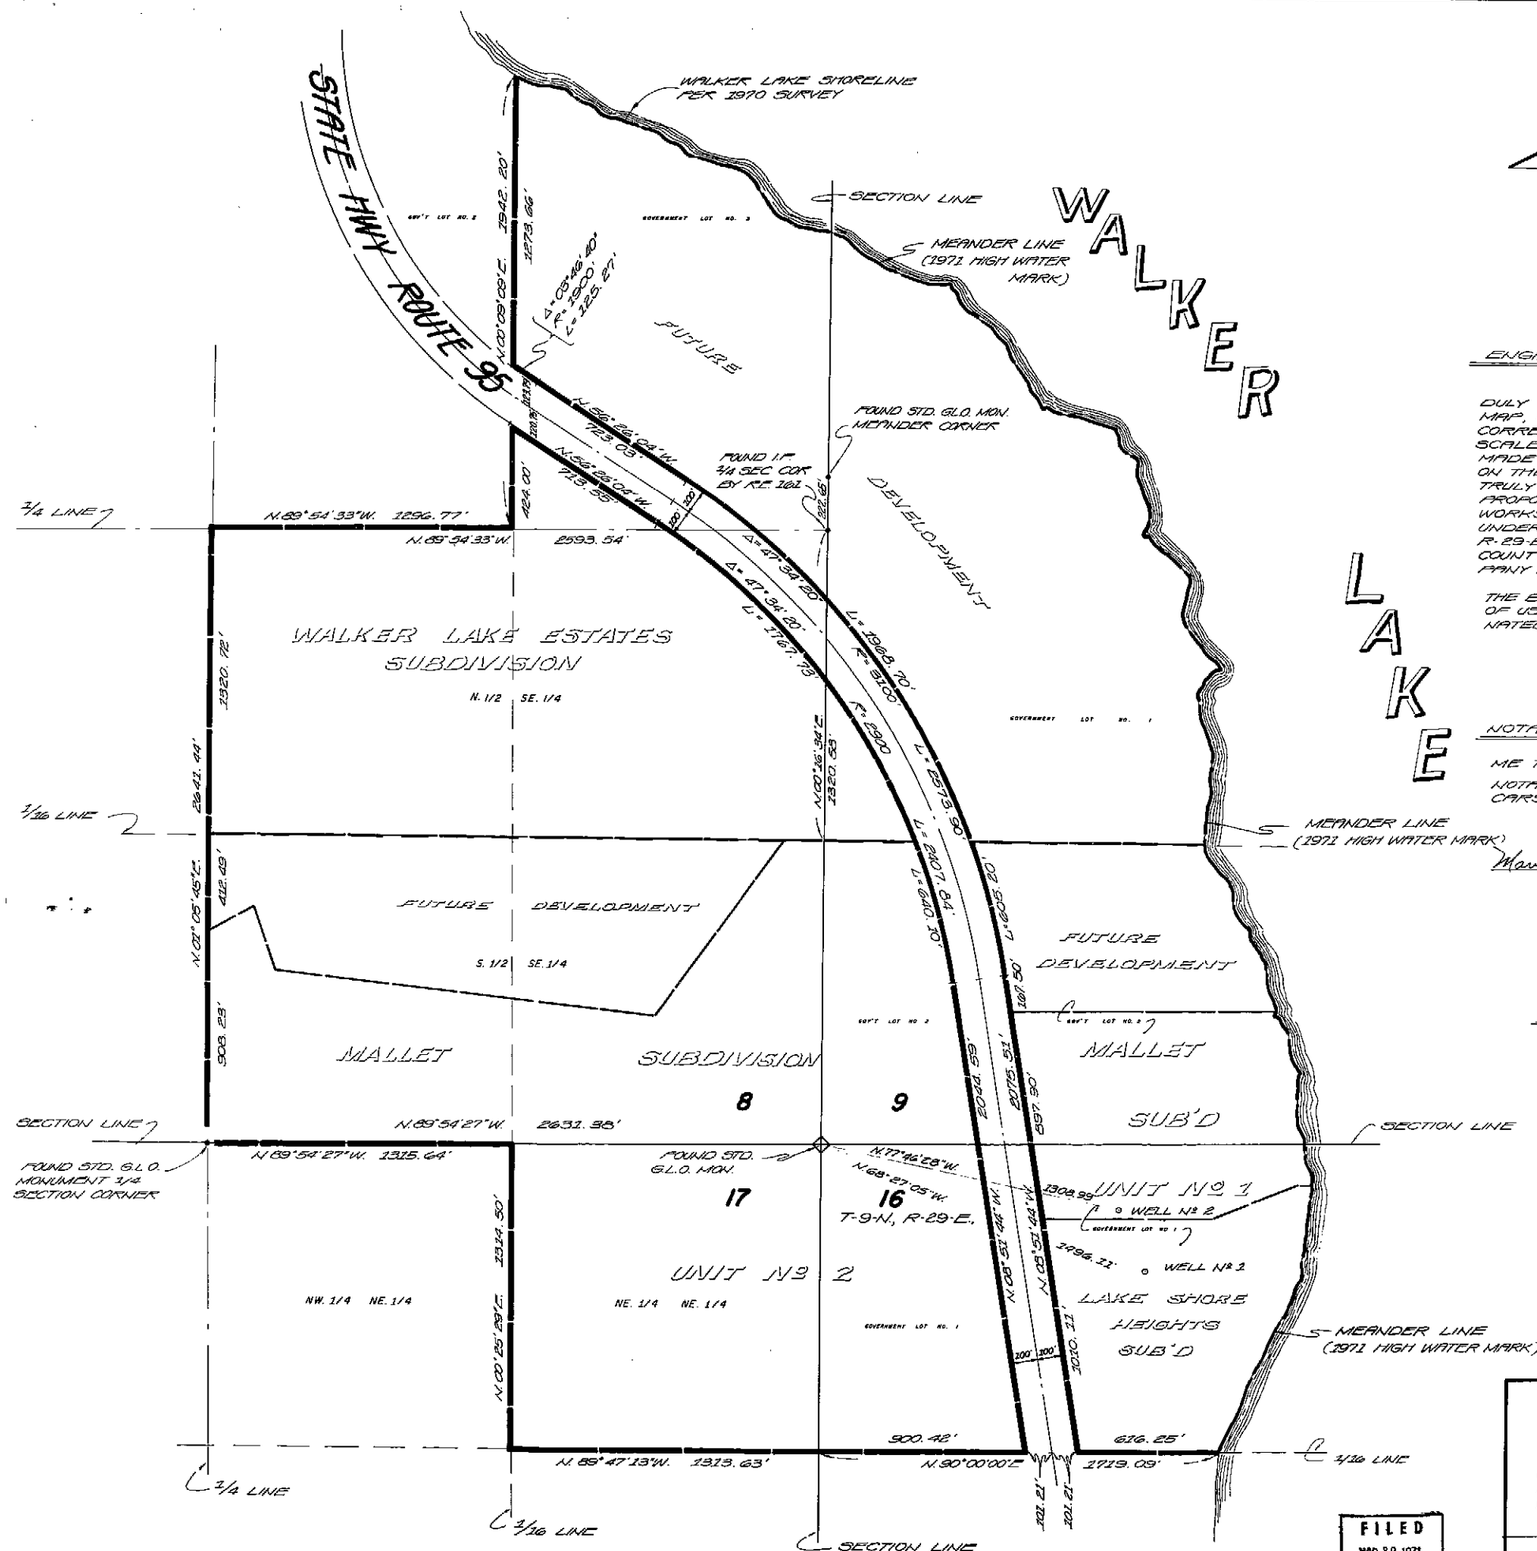

N

ENGINEERS CERTIFICATE

I, ROBERT L. FULLER, BEING FIRST DULY SWORN, DEPOSE AND SAY THAT THIS MAP, CONSISTING OF ONE SHEET HAS BEEN CORRECTLY DRAWN TO THE DESIGNATED SCALE FROM FIELD NOTES OF A SURVEY MADE UNDER MY SUPERVISION AND DIRECTION ON THE 13TH DAY OF MARCH 1972, THAT IT TRULY AND CORRECTLY REPRESENTS THE PROPOSED LOCATION AND EXTENT OF THE WORKS USED TO DIVERT WATER FROM AN UNDERGROUND SOURCE IN SECTION 16, T. 9-N., R. 29-E., M.D.B.&M., WALKER LAKE, MINERAL COUNTY, NEVADA BY COUNTY WATER COMPANY INC. FOR QUASI-MUNICIPAL USE.

THAT THE POINTS OF DIVERSION AND THE BOUNDARY OF THE PROPOSED PLACE OF USE ARE FULLY AND CORRECTLY DESIGNATED HEREON.

Robert L. Fuller
ROBERT L. FULLER, STATE WATER RIGHTS SURVEYOR
Nº 335, NEV. R.C.E. AND R.L.S. Nº 2096

NOTARY CERTIFICATE

SUBSCRIBED AND SWORN BEFORE ME THIS 30th DAY OF MARCH 1972.

NOTARY IN AND FOR THE STATE OF NEVADA, CARSON CITY.

MY COMMISSION EXPIRES:
Marie Westenhofer Jan. 17, 1974

MARIE WESTENHOFER
Notary Public — State of Nevada
My Commission Expires Jan. 17, 1974

LEGEND

EXISTING PERMITS & CERTIFICATES

WELL Nº 1	PERMIT Nº 20668 CERTIFICATE Nº 6446
WELL Nº 2	PERMIT Nº 25694 NO CERTIFICATE

FILED
MAR 30 1971
STATE ENGINEER'S OFFICE

MAP

TO ACCOMPANY APPLICATION TO APPROPRIATE WATER FOR QUASI-MUNICIPAL USE BY COUNTY WATER COMPANY INC., FROM AN UNDERGROUND SOURCE LOCATED IN SECTION 16, T-9-N., R-29-E., M.D.B.&M. WALKER LAKE, MINERAL COUNTY, NEVADA

PREPARED BY: R. L. FULLER ENGINEERING
P.O. BOX 517
CARSON CITY, NEVADA

26714 7-1-79 26629 File