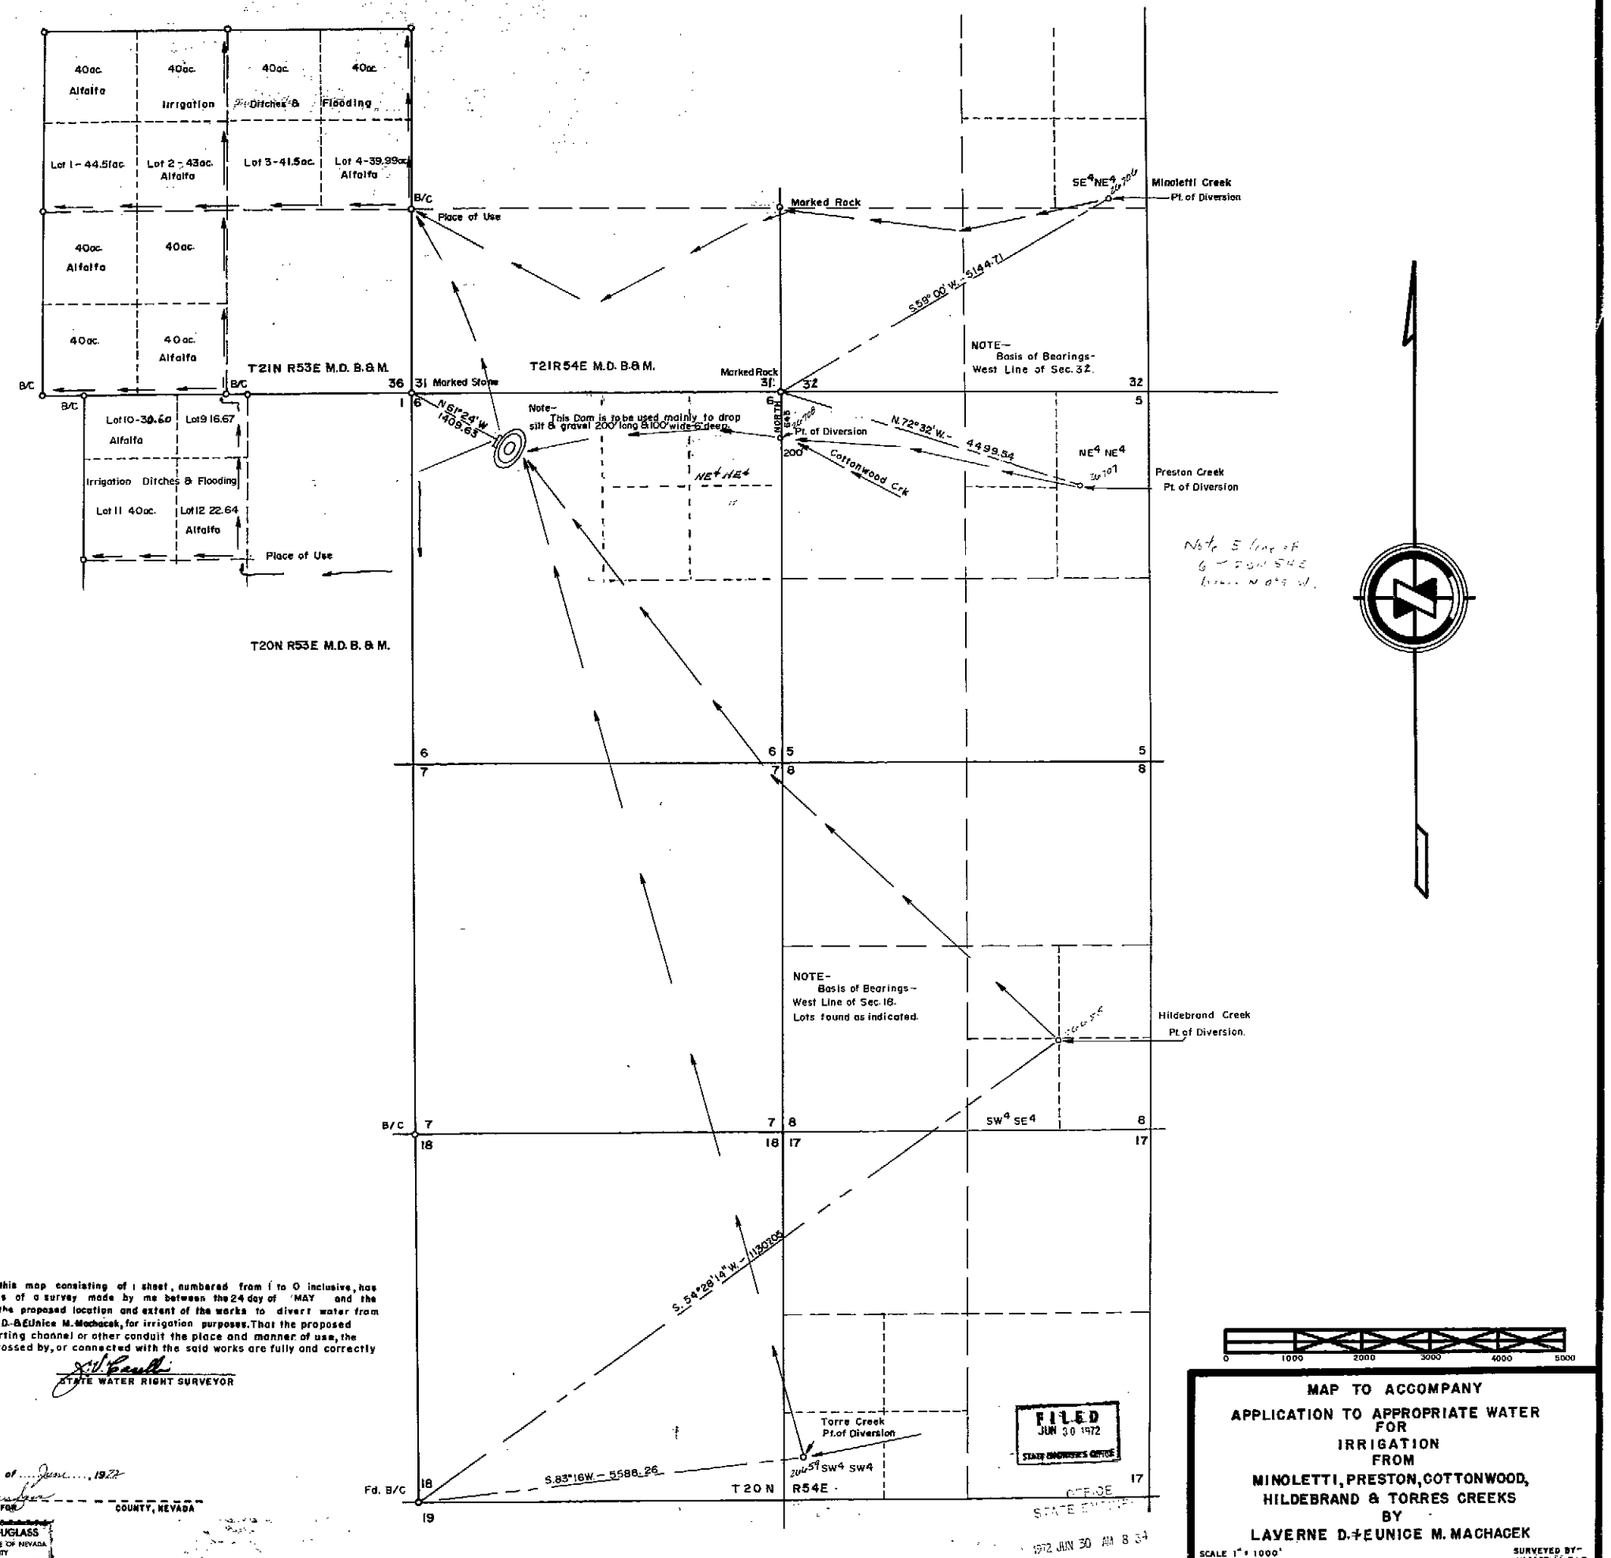

State of Nevada
County of Washoe } ss.

I, J.V. Caselli, being first duly sworn depose and say that this map consisting of 1 sheet, numbered from 1 to 0 inclusive, has been correctly drawn to the designated scale from field notes of a survey made by me between the 24 day of MAY and the 25 day of MAY, 1972, that it truly and correctly represents the proposed location and extent of the works to divert water from MINOLETTI, COTTONWOOD PRESTON, HILDEBRAND, TORRE Creeks in EUREKA COUNTY by Laverne D. & Eunice M. Machacek, for irrigation purposes. That the proposed point of diversion, the approximate location and size of the diverting channel or other conduit the place and manner of use, the location and names of all other works or streams which are crossed by, or connected with the said works are fully and correctly designated thereon.

J.V. Caselli
STATE WATER RIGHT SURVEYOR

Subscribed and sworn to before me this 18th day of June, 1972

Paula A. Douglass
NOTARY PUBLIC IN AND FOR COUNTY, NEVADA

PAULA A. DOUGLASS
NOTARY PUBLIC, STATE OF NEVADA
NYE COUNTY
My Commission Expires May 20, 1975

MAP TO ACCOMPANY
APPLICATION TO APPROPRIATE WATER
FOR
IRRIGATION
FROM
MINOLETTI, PRESTON, COTTONWOOD,
HILDEBRAND & TORRES CREEKS
BY
LAVERNE D. & EUNICE M. MACHACEK

SCALE 1" = 1000'

SURVEYED BY-
J.V. CASELLI-R.L.S.

26708 26707 26706 26659 26658 — File Under