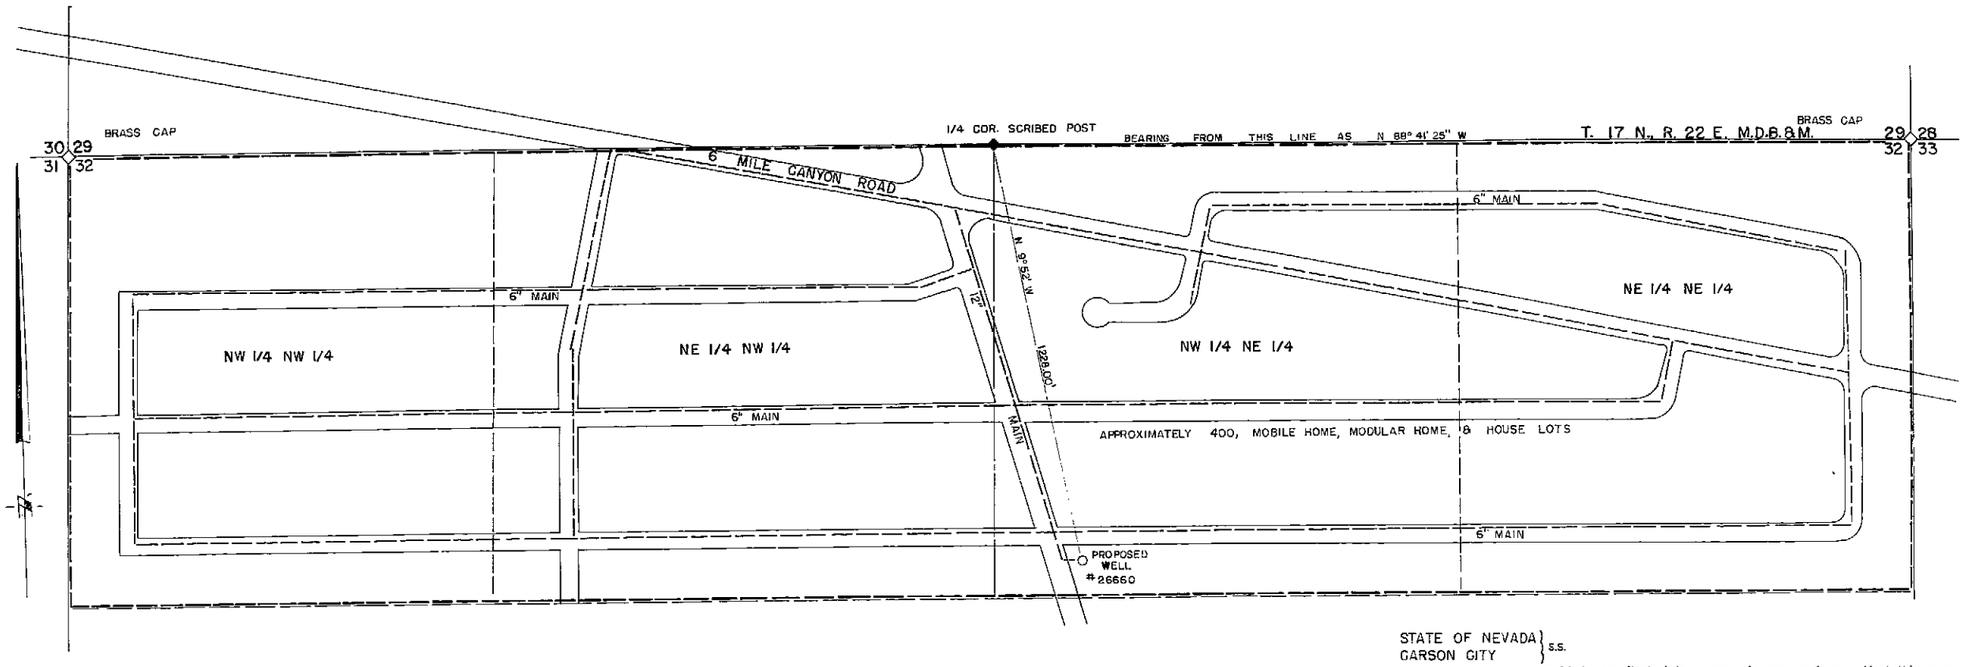

STATE OF NEVADA }
CARSON CITY } s.s.

I, Walter G. Reid, being first duly sworn, depose and say that this map, consisting of one sheet, has been correctly drawn to the designated scale from field notes of a survey made by me, on the 13th day of April, 1972; that it truly and correctly represents the proposed location and extent of the works used to divert water from underground sources in, Lyon County, by R.J. LaFond for Quasi-Municipal, Subdivision. That the proposed point of diversion, the approximate location and size of the diverting channel, all reservoirs or basins, the location and names of all other works which will cross or connect with the proposed works, and the boundary of all lands, showing by 40-acre subdivisions the area and place of use, are fully and correctly designated thereon.

Walter G. Reid
State Water Right Surveyor

Subscribed and sworn to before me this 15th day of May 1972.

WILLIAMS
State of Nevada
County
Expires Sept. 24, 1973

Joan Williams
Notary In and for Carson City, Nevada

SCALE 1" = 200'

0 50 100 200 400 600 800 1000

FILED
May 15 1972
STATE ENGINEER'S OFFICE

MAP
TO ACCOMPANY APPLICATION
TO APPROPRIATE WATER FOR
QUASI-MUNICIPAL, SUBDIVISION BY
R. J. LaFOND
FROM UNDERGROUND SOURCE

26660