Spring Collection Box

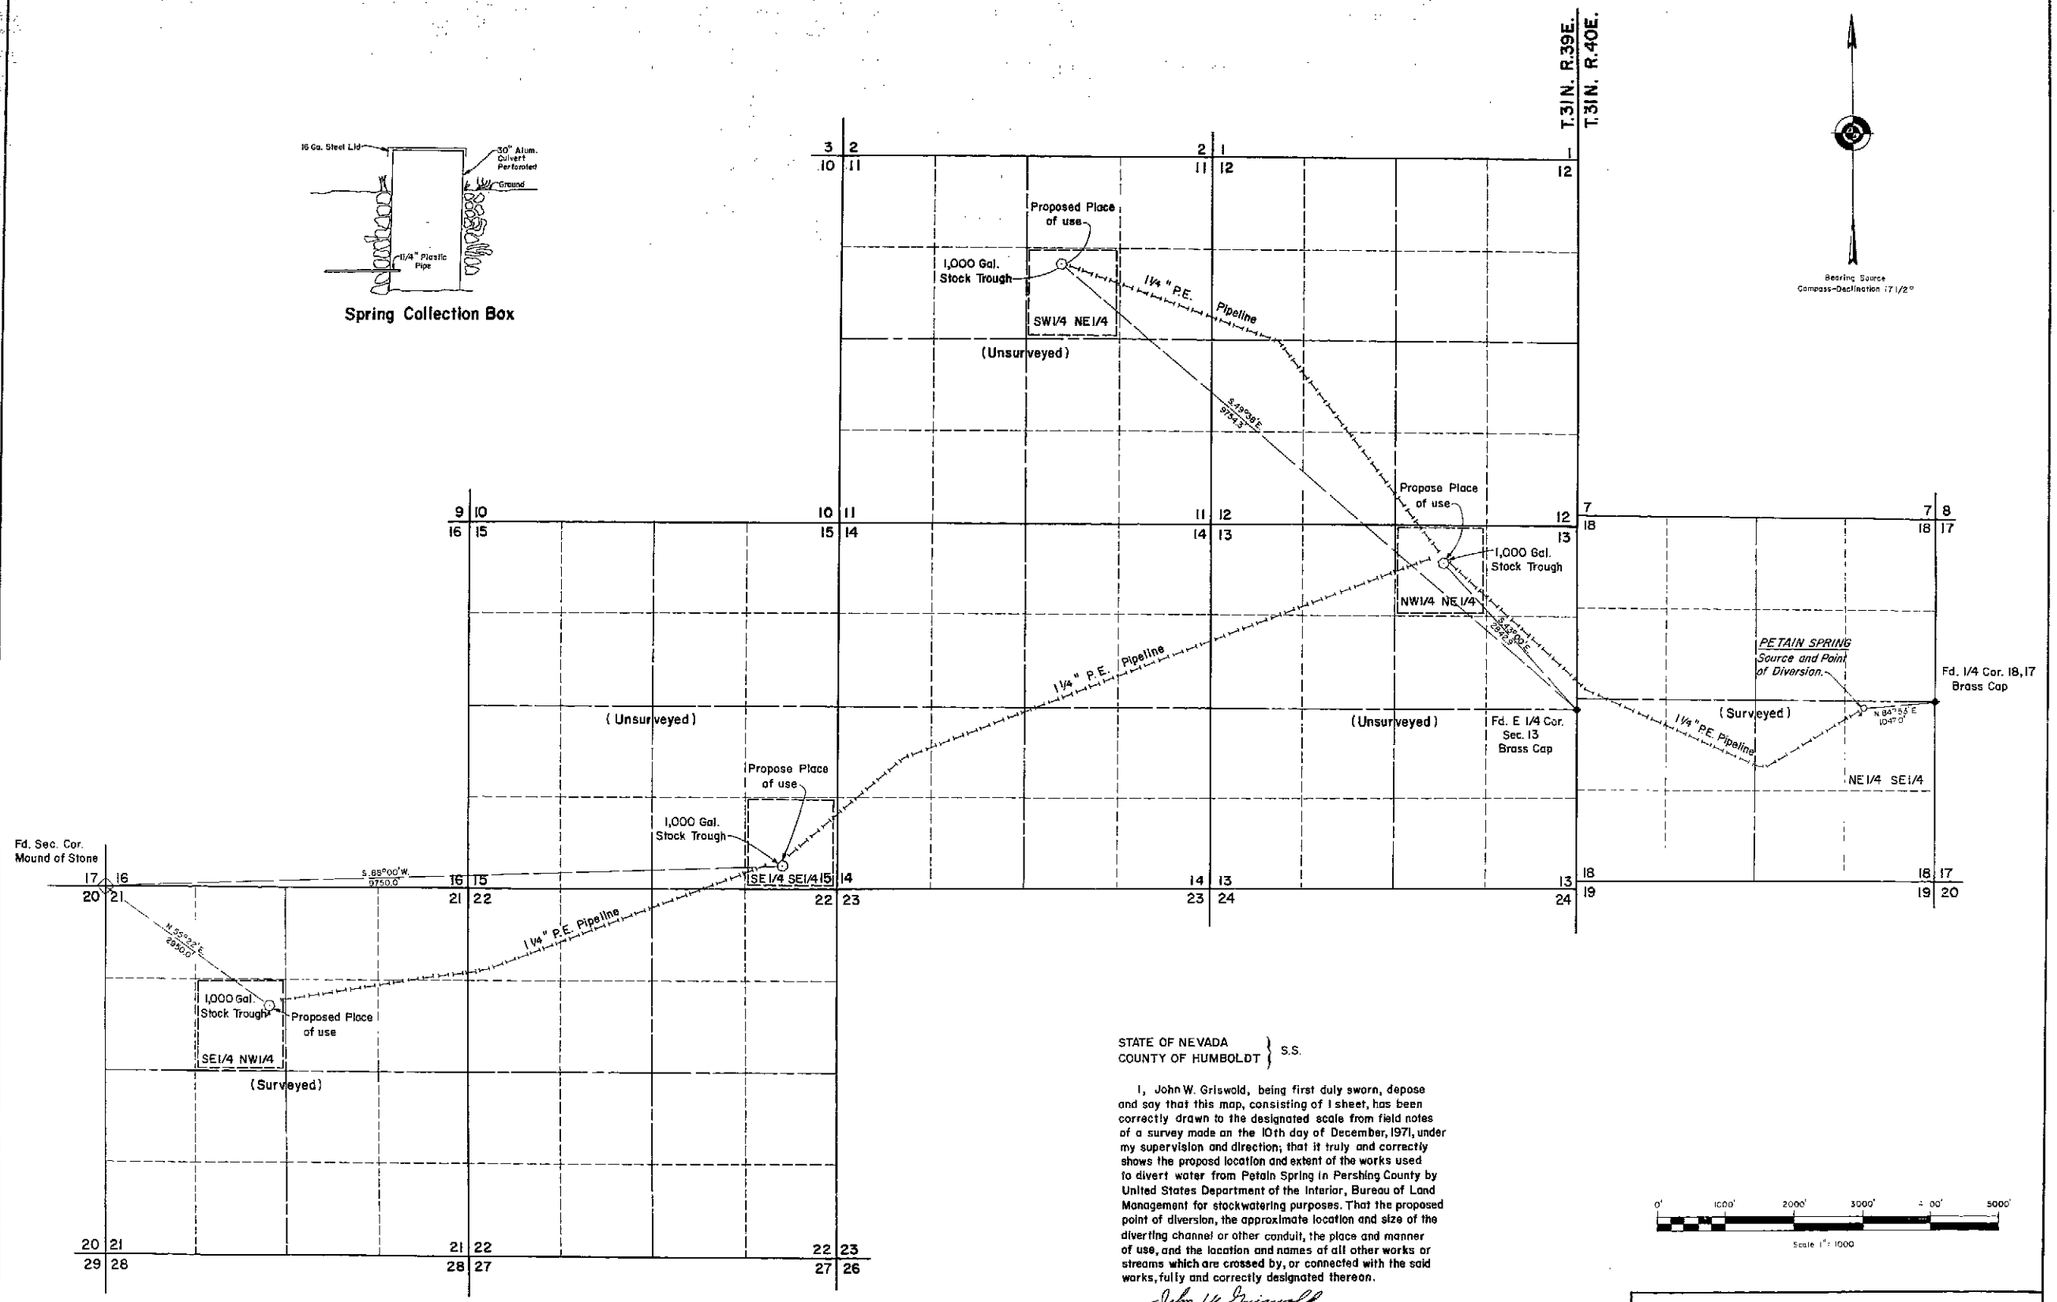

STATE OF NEVADA
COUNTY OF HUMBOLDT } S.S.

I, John W. Griswold, being first duly sworn, depose and say that this map, consisting of 1 sheet, has been correctly drawn to the designated scale from field notes of a survey made on the 10th day of December, 1971, under my supervision and direction; that it truly and correctly shows the proposd location and extent of the works used to divert water from Petain Spring in Pershing County by United States Department of the Interior, Bureau of Land Management for stockwatering purposes. That the proposed point of diversion, the approximate location and size of the diverting channel or other conduit, the place and manner of use, and the location and names of all other works or streams which are crossed by, or connected with the said works, fully and correctly designated thereon.

John W. Griswold
State Water Right Surveyor

Subscribed and sworn to before me this 9th day of March, 1972. Notary Public in and for Elko County, Nevada.

Laura Meadow

CERTIFICATE No. 8189 ISSUED 11-13-73
bn.

FILED
APR 14 1972
State Engineer's Office

MAP
To Accompany Application to Appropriate Water for Stockwatering
By
United States Department of the Interior
Bureau of Land Management
From Petain Spring

26669