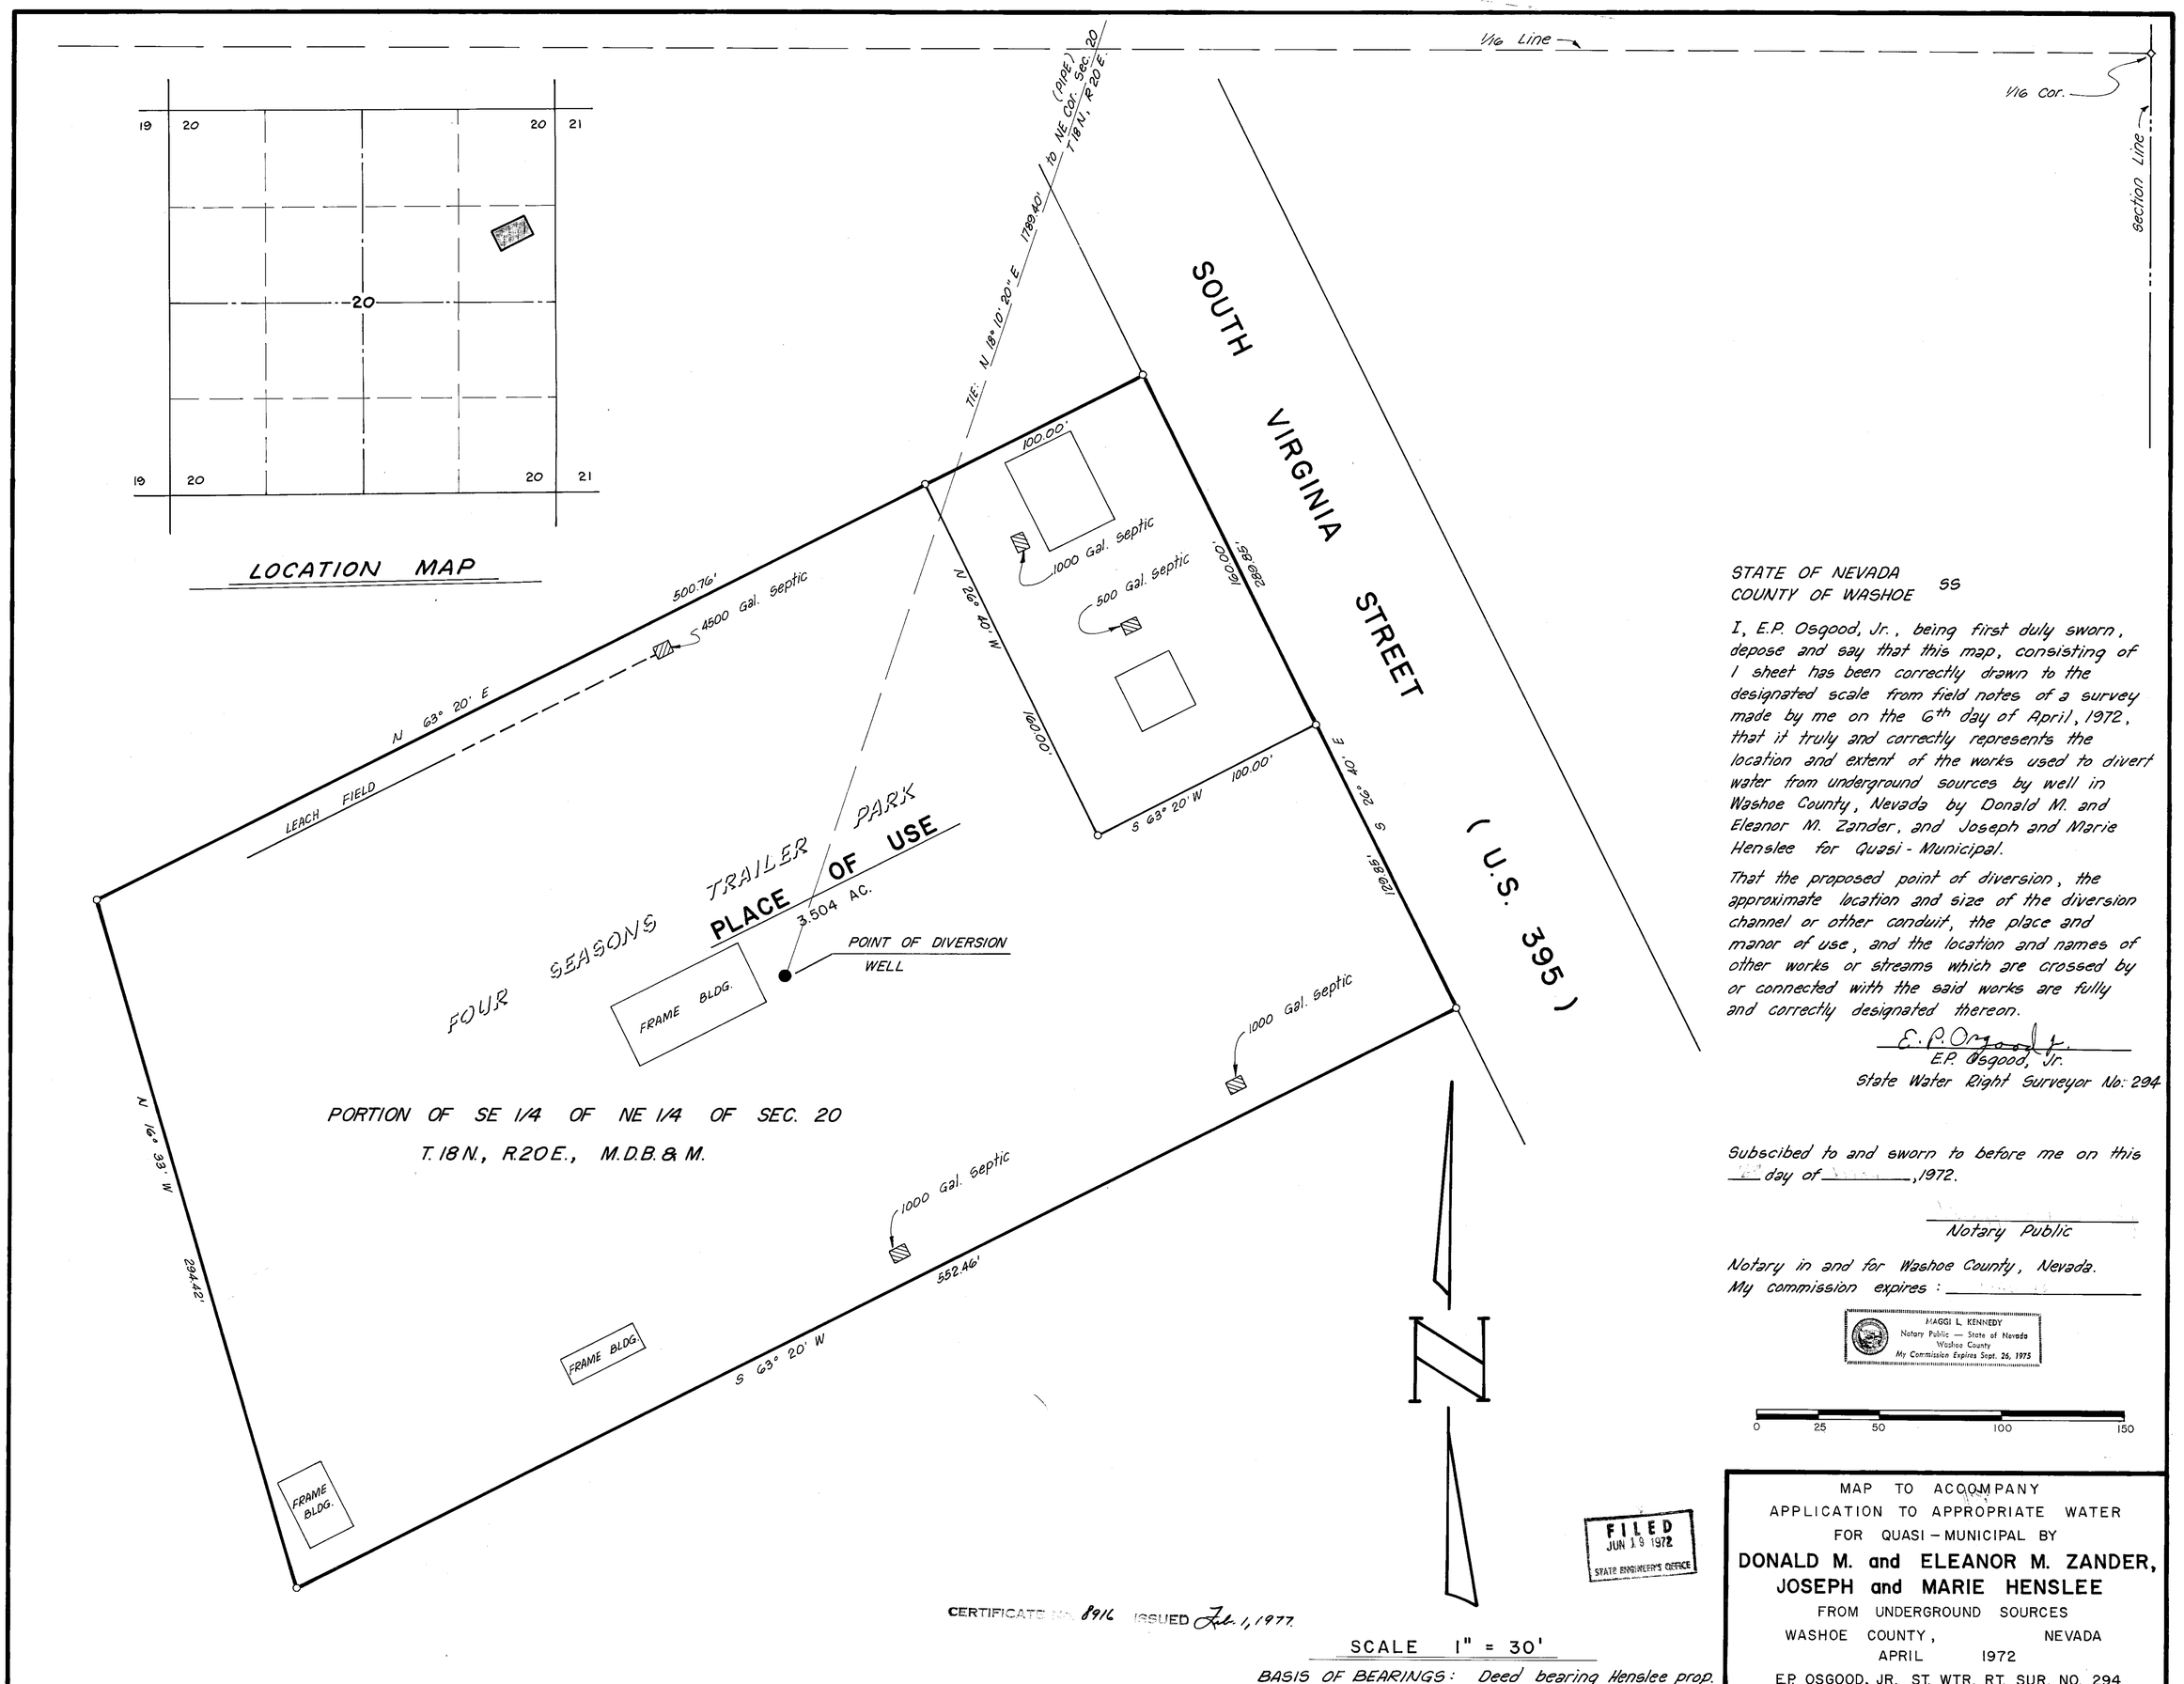

STATE OF NEVADA
COUNTY OF WASHOE SS

I, E.P. Osgood, Jr., being first duly sworn, depose and say that this map, consisting of 1 sheet has been correctly drawn to the designated scale from field notes of a survey made by me on the 6th day of April, 1972, that it truly and correctly represents the location and extent of the works used to divert water from underground sources by well in Washoe County, Nevada by Donald M. and Eleanor M. Zander, and Joseph and Marie Henslee for Quasi-Municipal.

That the proposed point of diversion, the approximate location and size of the diversion channel or other conduit, the place and manor of use, and the location and names of other works or streams which are crossed by or connected with the said works are fully and correctly designated thereon.

E. P. Osgood, Jr.
E.P. Osgood, Jr.
State Water Right Surveyor No: 294

Subscibed to and sworn to before me on this ___ day of _____, 1972.

_____
Notary Public

Notary in and for Washoe County, Nevada.
My commission expires : _____

MAGGI L. KENNEDY
Notary Public — State of Nevada
Washoe County
My Commission Expires Sept. 26, 1975

FILED
JUN 19 1972
STATE ENGINEER'S OFFICE

CERTIFICATE No. 8916 ISSUED Feb. 1, 1977.

SCALE 1" = 30'

BASIS OF BEARINGS: Deed bearing Henslee prop.

MAP TO ACCOMPANY
APPLICATION TO APPROPRIATE WATER
FOR QUASI-MUNICIPAL BY
DONALD M. and ELEANOR M. ZANDER,
JOSEPH and MARIE HENSLEE
FROM UNDERGROUND SOURCES
WASHOE COUNTY, NEVADA
APRIL 1972
E.P. OSGOOD, JR. ST. WTR. RT. SUR. NO. 294

77190 26692