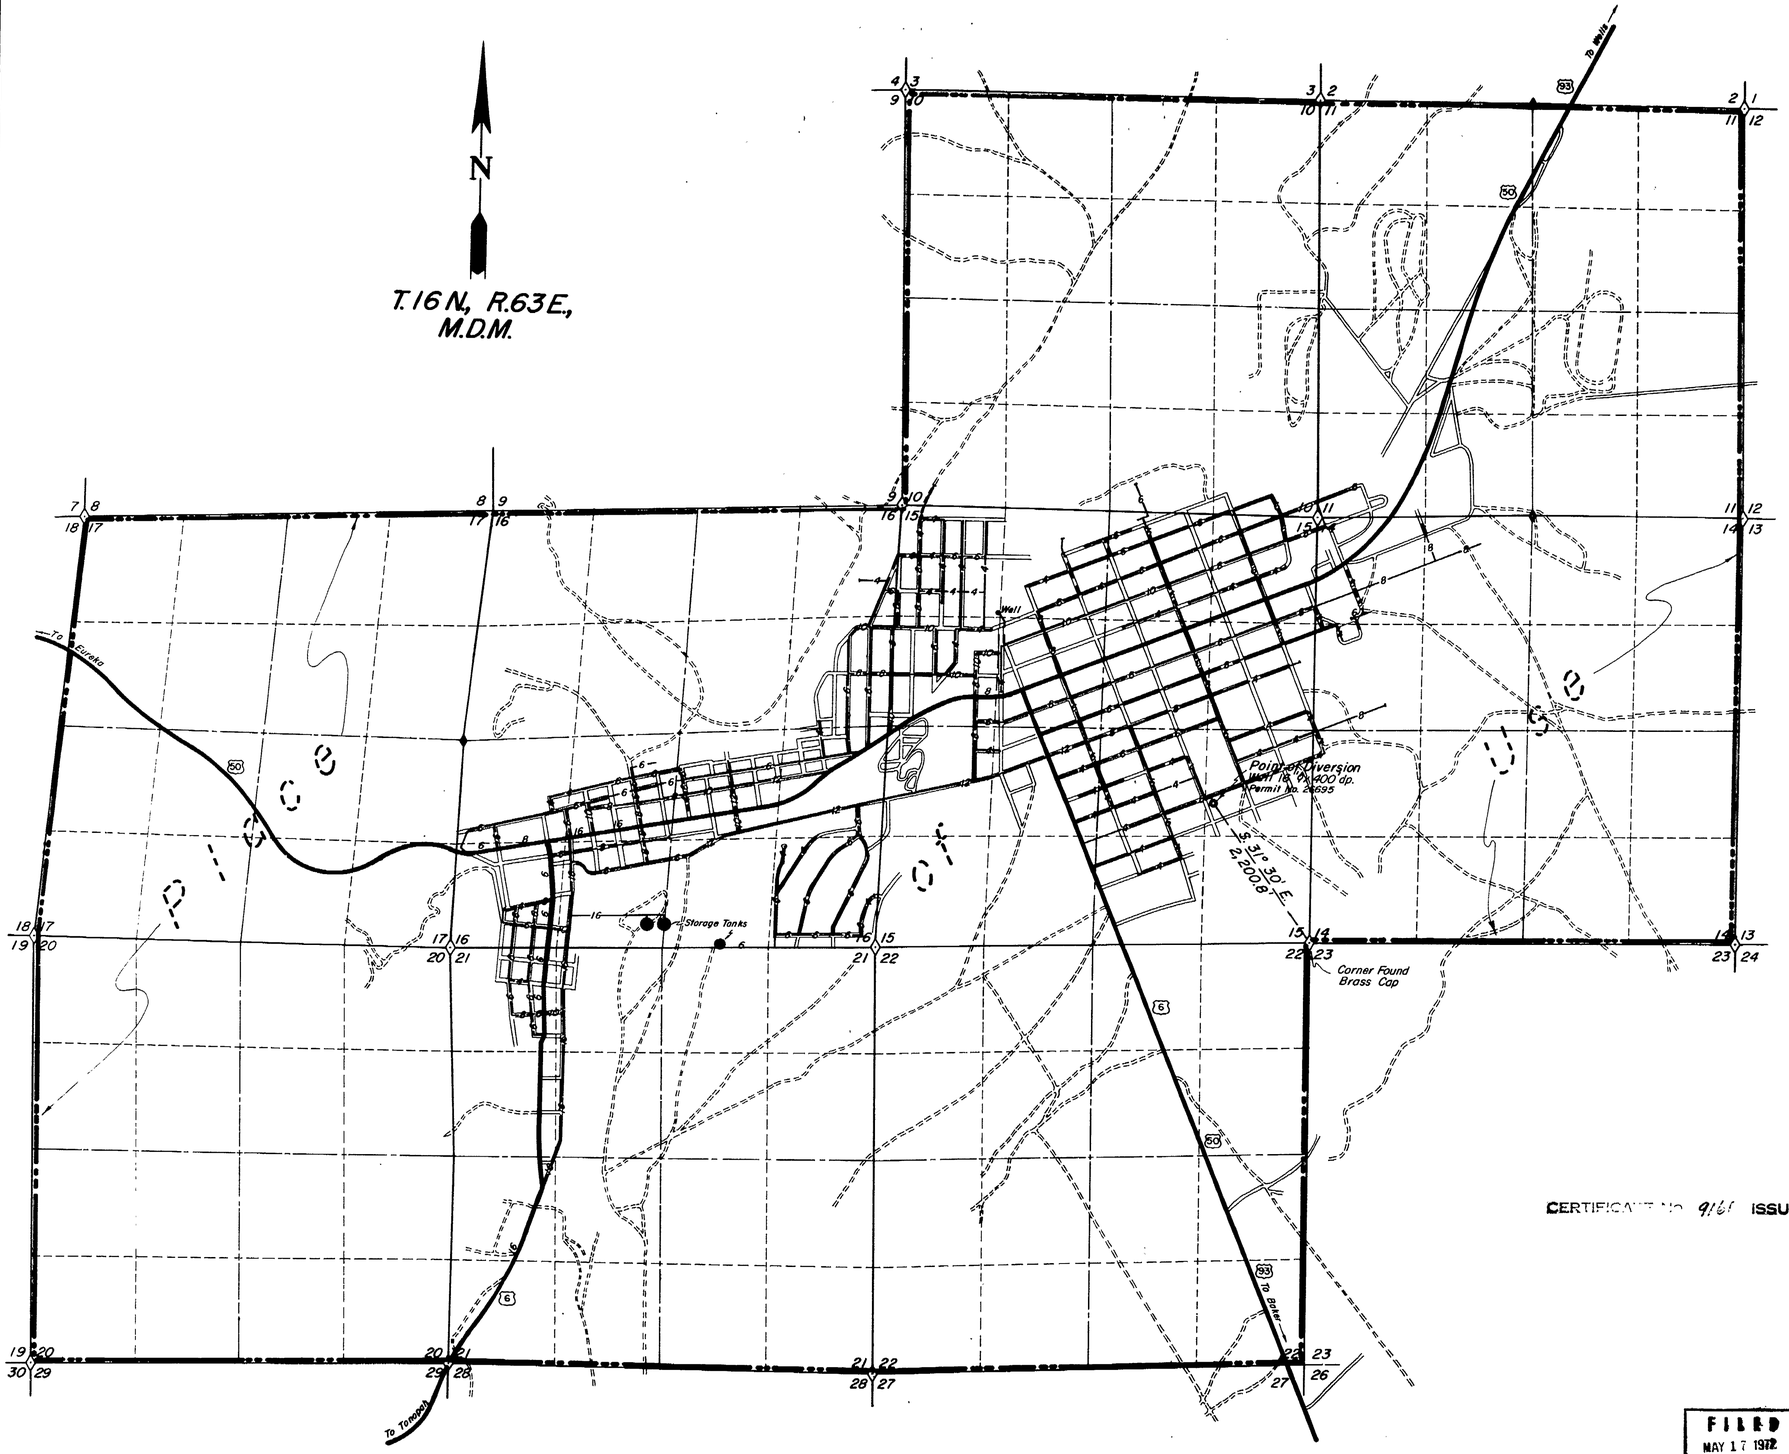

State of Nevada } s.s.
County of Elko }

I, Mark Chilton, being first duly sworn, depose and say that this map, consisting of one sheet, has been correctly drawn to the designated scale from field notes of a survey made under my supervision and direction, on the 5th. day of May, 1972; that it truly and correctly represents the proposed location and extent of the works used to divert water from an **UNDERGROUND SOURCE**, in **WHITE PINE COUNTY**, by **ELY MUNICIPAL WATER DEPARTMENT** for municipal purposes. That the proposed point of diversion, the approximate location and size of the diverting channel or other conduit, all reservoirs or basins, the location and names of all other works which will cross or connect with the proposed works, and the boundary of all lands, showing by 40-acre subdivisions the areas proposed to be irrigated, are fully and correctly designated thereon.

REGISTERED PROFESSIONAL ENGINEER - STATE OF NEVADA
MARK CHILTON
LAND SURVEYOR
CIVIL

Mark Chilton
State Water Rights Surveyor No. 278

Subscribed and sworn to before me this 12th. day of May, 1972.
Notary Public in and for Elko County, Nevada.

Leora Bernadot
Leora Bernadot
Notary Public State of Nevada
ELKO COUNTY, NEVADA
Commission Expires May 2 1974

CERTIFICATE No. 9161 ISSUED 1-10-78

0 1000 2000 3000 4000 5000
Scale 1" = 1,000'

FILED
MAY 17 1972
STATE ENGINEER'S OFFICE

NO.	BY	DATE	DESCRIPTION	CHK'D	APP'D
			REVISIONS		

DRAWN BY D. L. J. | APPROVED BY M. C.
JOB NO. 420 - 010 | DATE MAY, 1972

MAP
TO ACCOMPANY APPLICATION TO APPROPRIATE WATER FOR MUNICIPAL PURPOSES BY ELY MUNICIPAL WATER DEPARTMENT FROM AN UNDERGROUND SOURCE

CHILTON ENGINEERING
421 COURT STREET ELKO, NEVADA

W72012 | 0

26695

26695