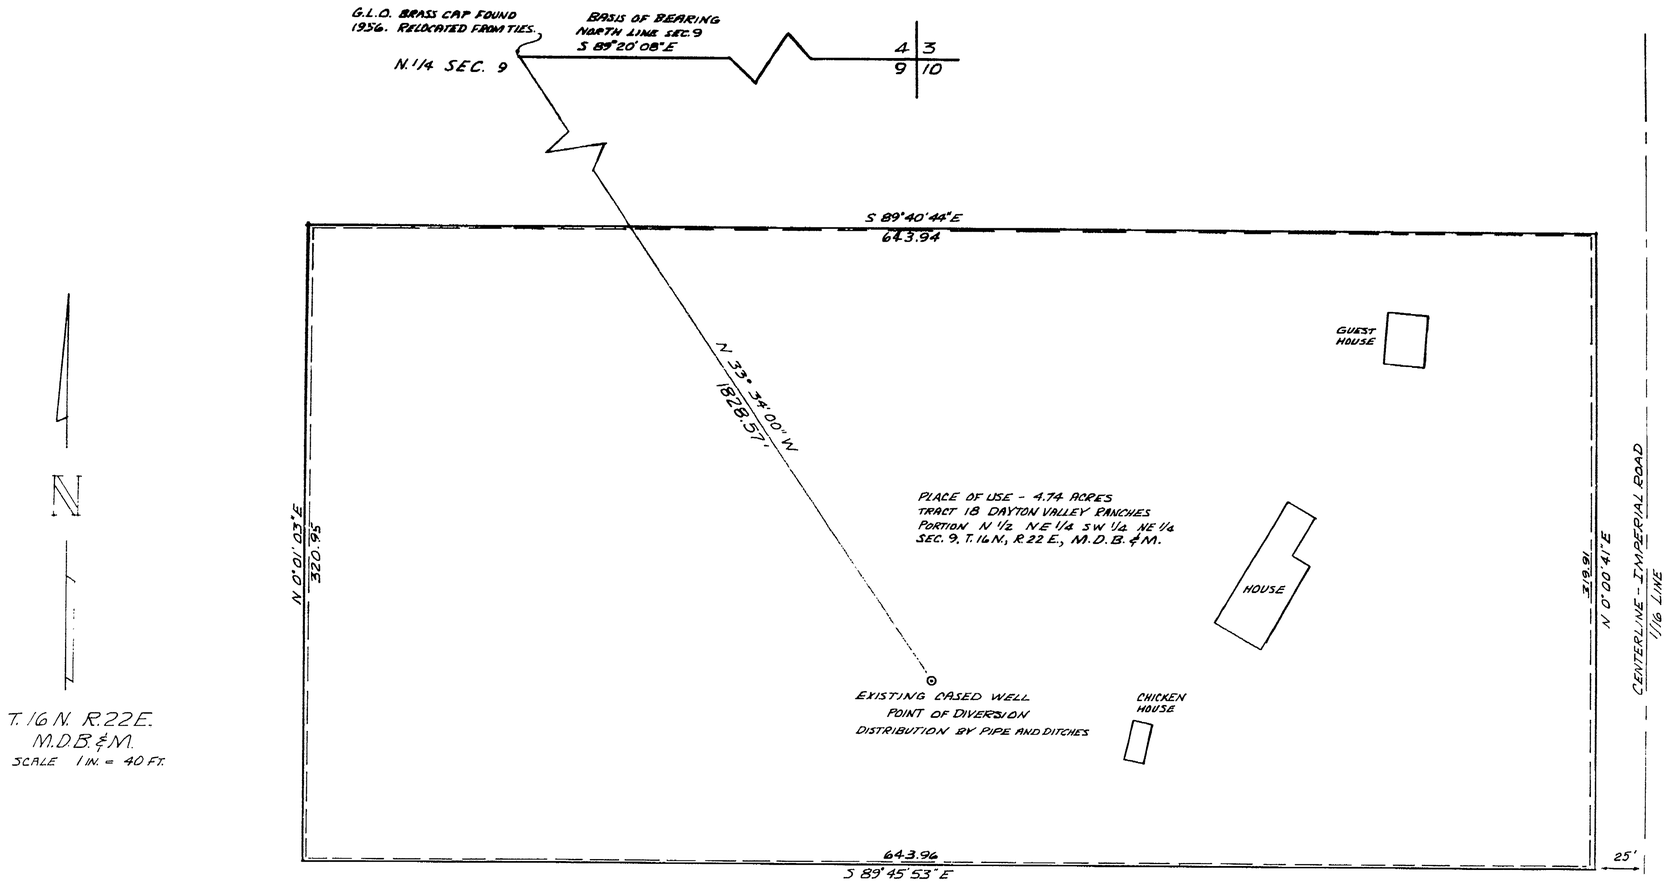

STATE OF NEVADA
CARSON CITY } S.S.

I, WILLIAM J. JOHNSTONE BEING FIRST DULY SWORN, DESPOSE AND . . . THAT THIS MAP, CONSISTING OF ONE SHEET, HAS BEEN CORRECTLY DRA.. TO THE DESIGNATED SCALE FROM FIELD SURVEY NOTES OF A SURVEY MADE BY ME ON THE 7TH DAY OF APRIL 1972, THAT IT CORRECTLY REPRESENTS THE LOCATION AND THE EXTENT OF THE PROPOSED WORKS TO DIVERT WATER FROM AN UNDERGROUND SOURCE IN LYON COUNTY FOR IRRIGATION AND DOMESTIC USE BY MARVIN PICKLES, THAT THE POINT OF DIVERSION, THE PLACE AND MANNER OF USE ARE FULLY DESIGNATED HEREON.

William J. Johnstone

STATE WATER RIGHT SURVEYOR
CERT. NO. 229

FILED
MAY 2 1972
STATE ENGINEER'S OFFICE

SCALE 1 IN. = 40 FT.

SUBSCRIBED AND SWORN TO BEFORE ME THIS 1ST DAY OF MAY 1972.

JEAN WILLIAMS
Notary Public, State of Nevada
Ormsby County
My Commission Expires Sept. 24, 1973

Jean Williams

NOTARY PUBLIC IN AND FOR CARSON CITY STATE OF NEVADA.
MY COMMISSION EXPIRES Sept. 24, 1973

MAP TO ACCOMPANY
APPLICATION TO APPROPRIATE WATER
FOR
IRRIGATION AND DOMESTIC USE
BY
MARVIN PICKLES
FROM
UNDERGROUND SOURCE

26699