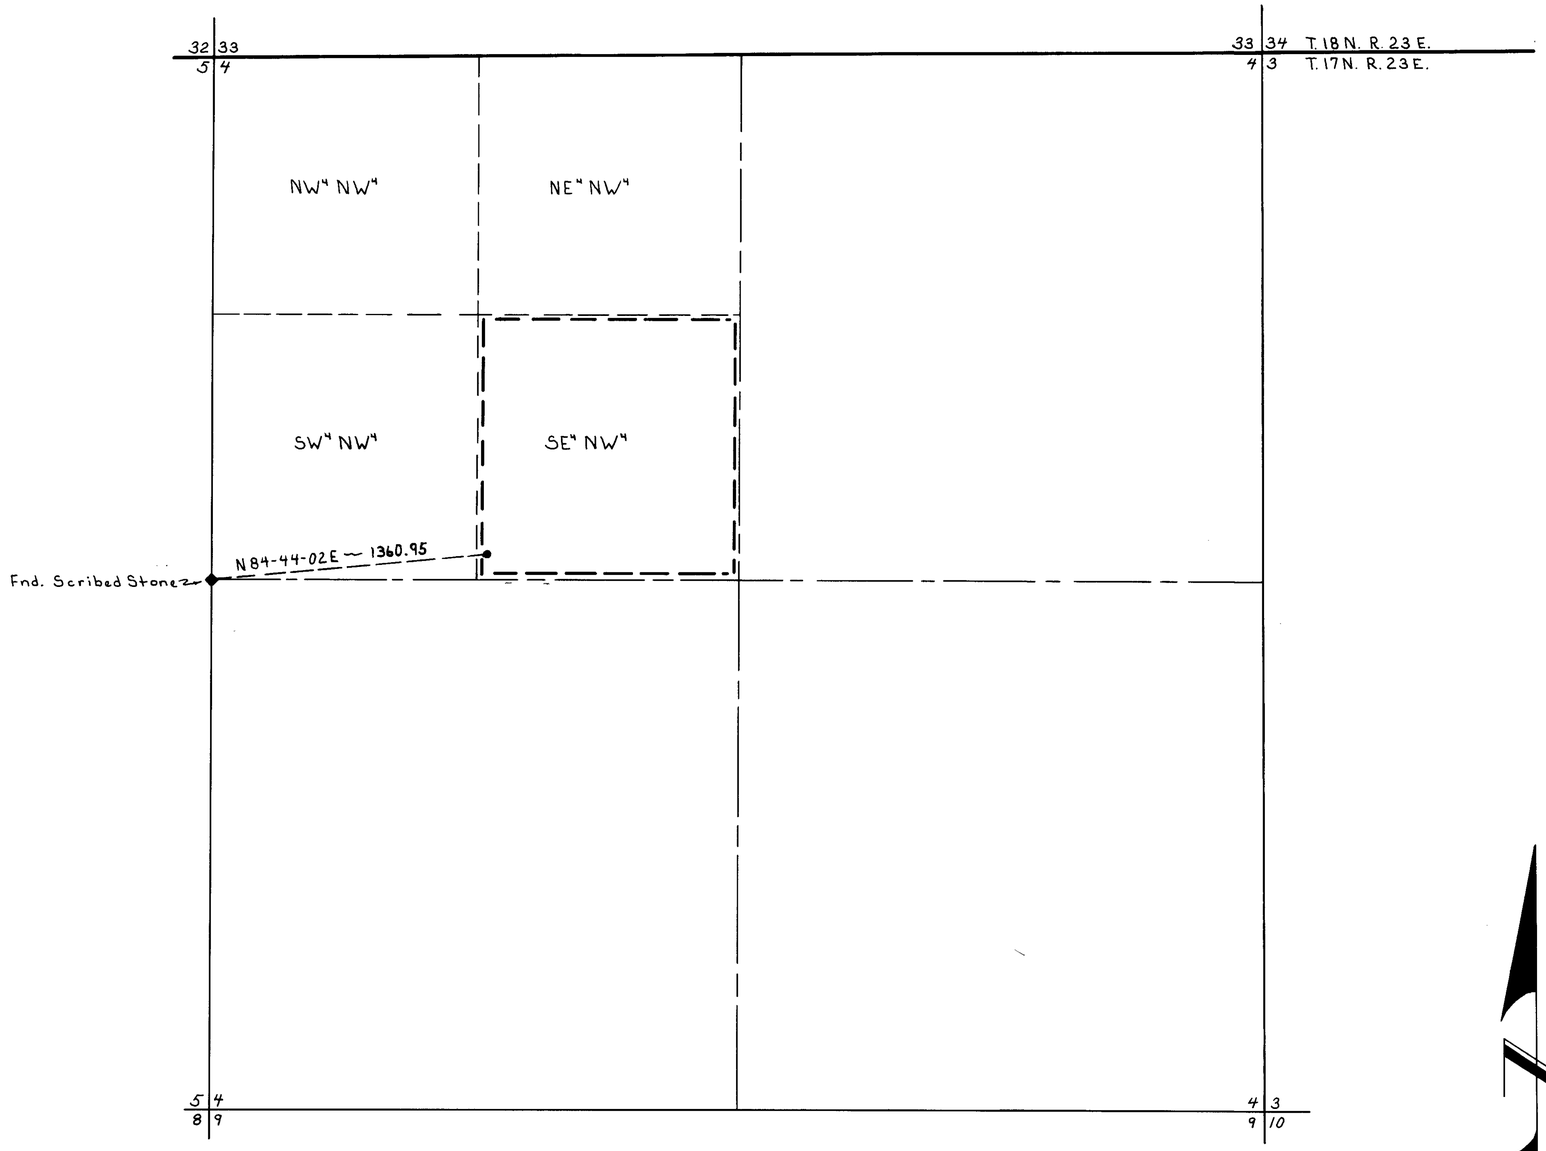

Basis of Bearing: G.L.O.

STATE OF NEVADA
COUNTY OF WASHOE } SS

I, Eugene B. Longfield, being first duly sworn, depose and say that this map, consisting of 1 sheet, inclusive, has been correctly drawn to the designated scale from field notes of a survey made by me on the 24th day of June, 1972; that it truly and correctly represents the proposed location and extent of the works used to divert water from an underground source in Lyon County by James H. and Pearl A. Geurts for irrigation and domestic purposes. That the proposed point of diversion and the boundary of all lands, showing by 40-acre subdivisions the areas proposed to be irrigated, are fully and correctly designated thereon.

Eugene B. Longfield
State Water Resources Engineer

Subscribed and sworn to before me this 17 day of July, 1972.

YVONNE E. UPSON
Notary Public — State of Nevada
Washoe County
My Commission Expires June 10, 1974

Yvonne E. Upson
Notary Public In and For
County of Washoe
State of Nevada

Graphic Scale

0 50 150 300 600 900 1700

Scale: 1" = 400'

FILED
Jul 17 1972
STATE ENGINEER'S OFFICE

MAP

To Accompany Application To Appropriate Water For Irrigation And Domestic Purposes By James H. And Pearl A. Geurts From An Underground Source

26703