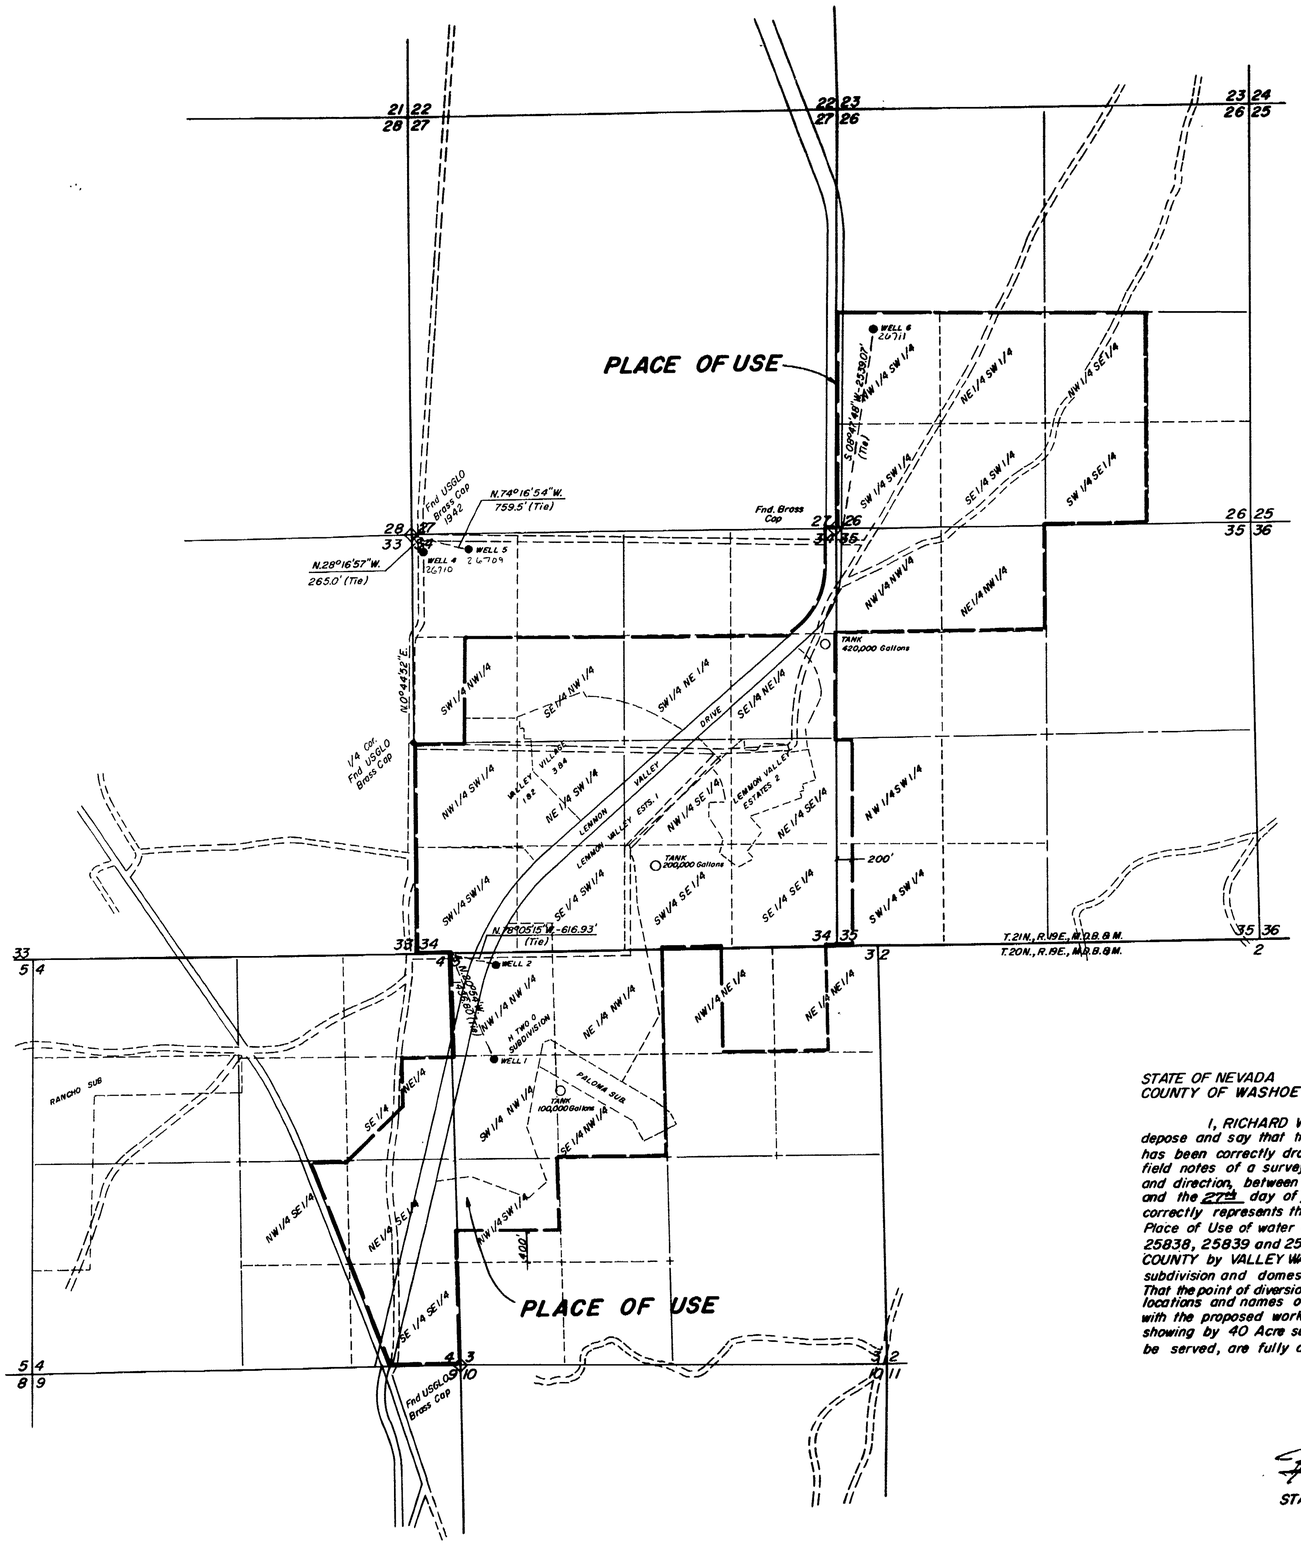

PROPOSED
PLACE OF USE

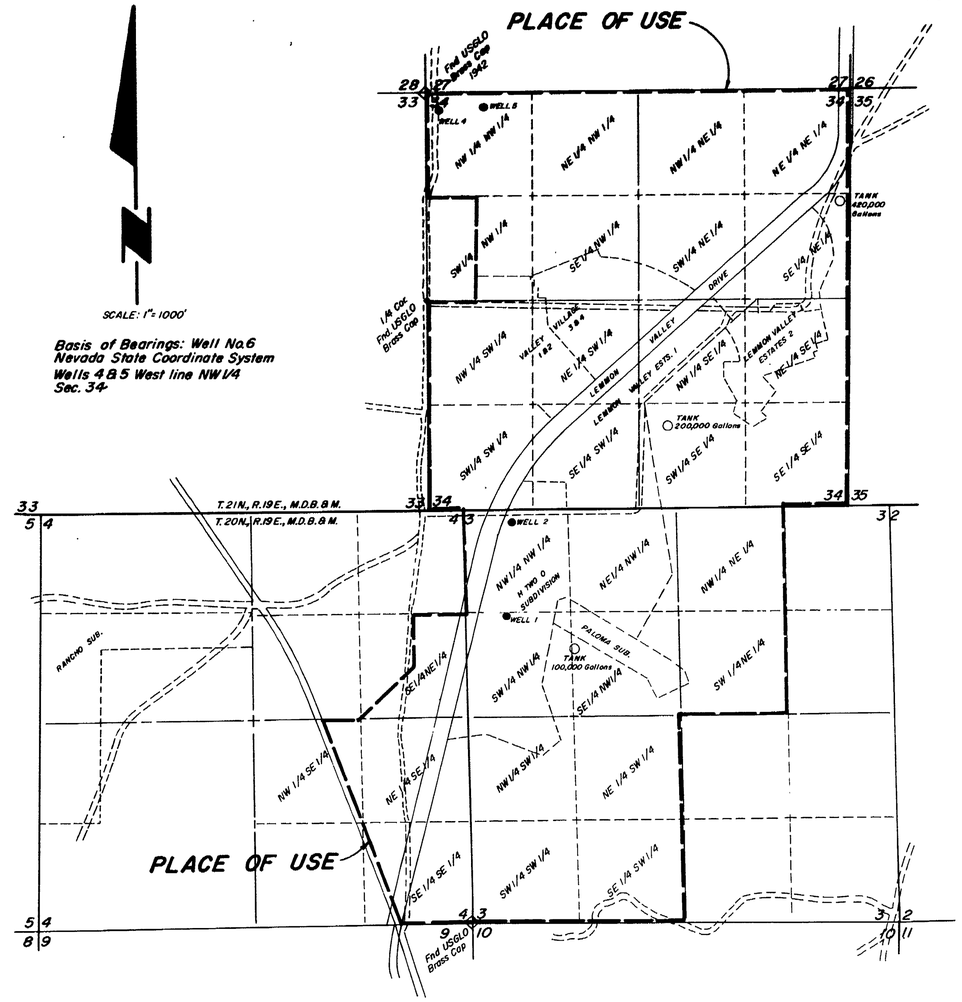

EXISTING
PLACE OF USE

STATE OF NEVADA
COUNTY OF WASHOE ss

I, RICHARD W. ARDEN, being first duly sworn, depose and say that this map, consisting of one sheet, has been correctly drawn to the designated scale from field notes of a survey made by me, or under my supervision and direction, between the 22ND day of MARCH, 1972, and the 27TH day of APRIL, 1972; that it truly and correctly represents the proposed location and extent of the Place of Use of water heretofore appropriated under Applications 25838, 25839 and 25967 from underground sources in WASHOE COUNTY by VALLEY WATER COMPANY, for Quasi-municipal subdivision and domestic purposes.
That the point of diversion, proposed place of use, existing place of use, locations and names of all other works will cross or connect with the proposed works, and the boundary of all lands, showing by 40 Acre subdivisions the areas proposed to be served, are fully and correctly designated thereon.

RICHARD W. ARDEN
STATE WATER RIGHT SURVEYOR NO. 307

Subscribed and sworn before me on this 27 day of April, 1972

NOTARY PUBLIC

CAROL ANN ADAMS
Notary Public — State of Nevada
Washoe County
My Commission Expires June 25, 1975

FILED
MAY 1 1972
STATE ENGINEER'S OFFICE

1000' 500' 0' 1000' 2000' 3000'
SCALE: 1" = 1000'

MAP
TO ACCOMPANY APPLICATIONS
TO CHANGE PLACE OF USE
FOR QUASI-MUNICIPAL-SUB'N & DOMESTIC PURPOSES
IN WASHOE COUNTY
BY VALLEY WATER COMPANY
FROM UNDERGROUND SOURCES

S.E. & A. CONSULTING ENGRS.
950 INDUSTRIAL WAY
SPARKS, NEVADA

JOB NO. 72094
MARCH 30, 1972
RWA/ssb

SHEET 1 OF 1

26711 26710 26709

KEUFFEL & ESSER CO.