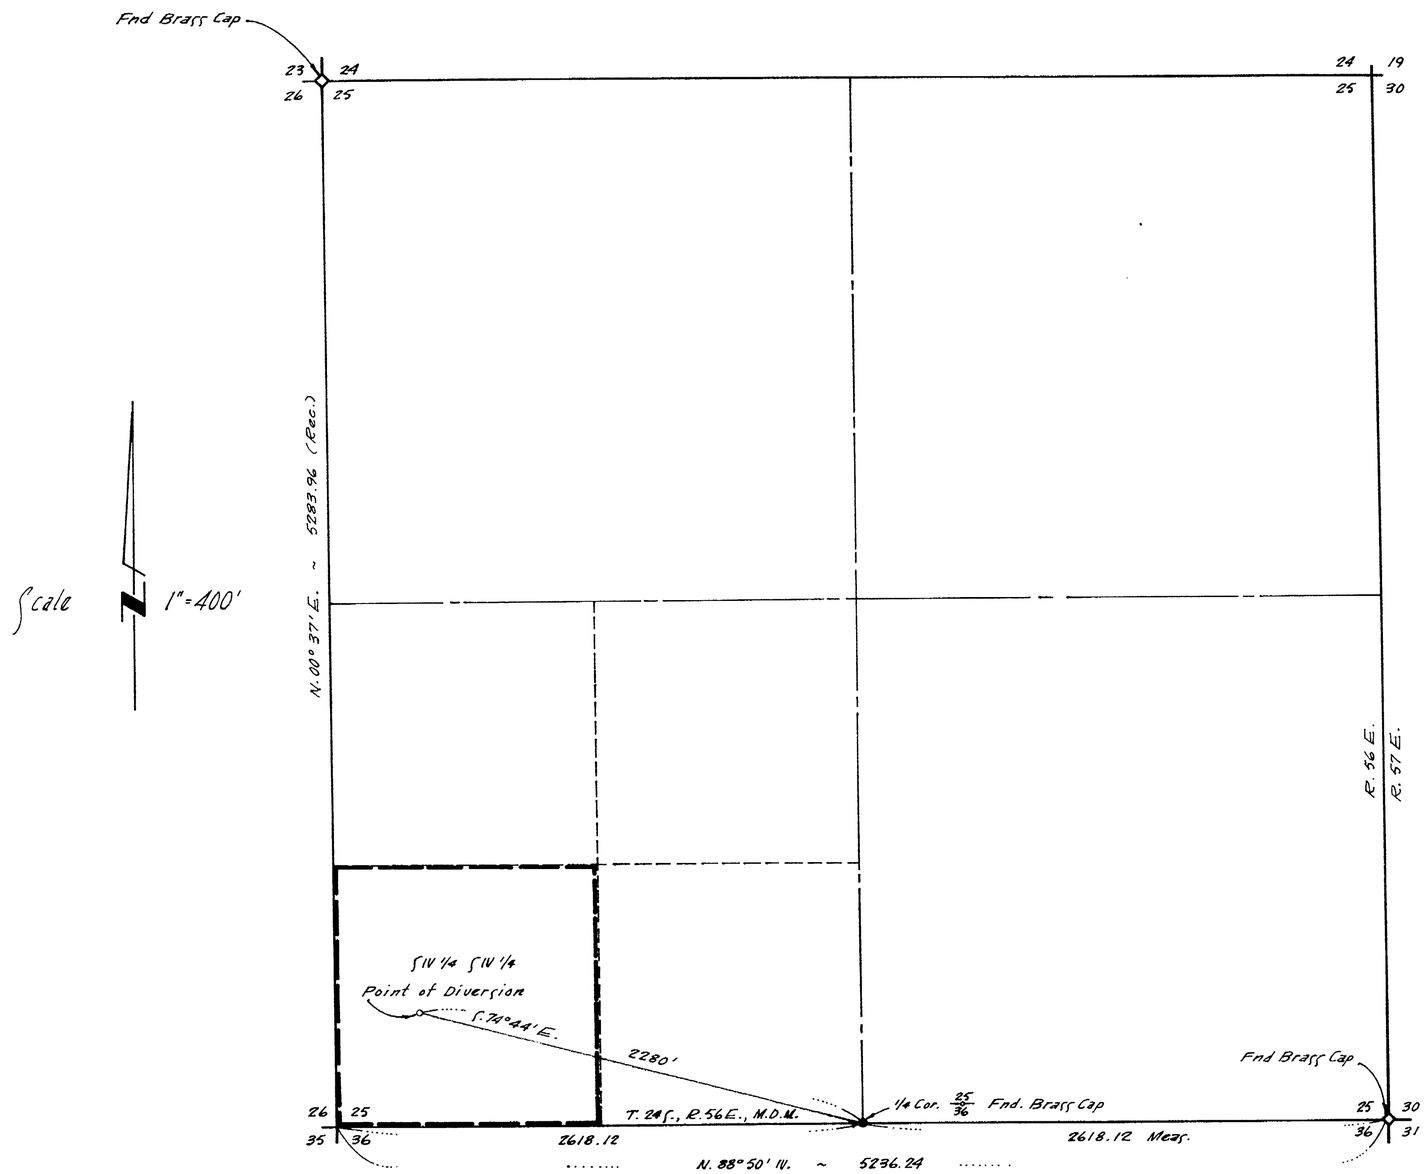

State of Nevada }
County of Clark } ss

I..... Kay L. Adams ..... being first duly sworn, depose and say that this map consisting of one sheet has been correctly drawn to the designated scale from field notes of a survey done by me and was completed on April 29, 1972; that it correctly represents the proposed location and extent of the works used to divert water from an underground source, County of Clark, State of Nevada, by James C. Hunt for irrigation and domestic use, that the point of diversion and location of use are fully and correctly shown hereon.

Kay L. Adams

Kay L. Adams
State Water Right Surveyor
No. 390

Subscribed and sworn to before me this 8th day of MAY, 1972.
My commission expires: April 3, 1973

Patricia A. Howard

PATRICIA A. HOWARD
Notary Public - State of Nevada
Clark County, Nevada
My Commission Expires April 3, 1973

Notary Public in and for the County of Clark, State of Nevada

The SW 1/4 SW 1/4 Section 25, T. 24 S., R. 56 E., M.D.M., NEVADA, County of Clark

Scale - 1" = 400'

0 400 800 1200 1600

FILED
MAY 10 1972
STATE ENGINEER'S OFFICE

Map to accompany application to appropriate water for Irrigation and domestic use
By: James C. Hunt
From: An underground source, Clark County, Nevada

26713