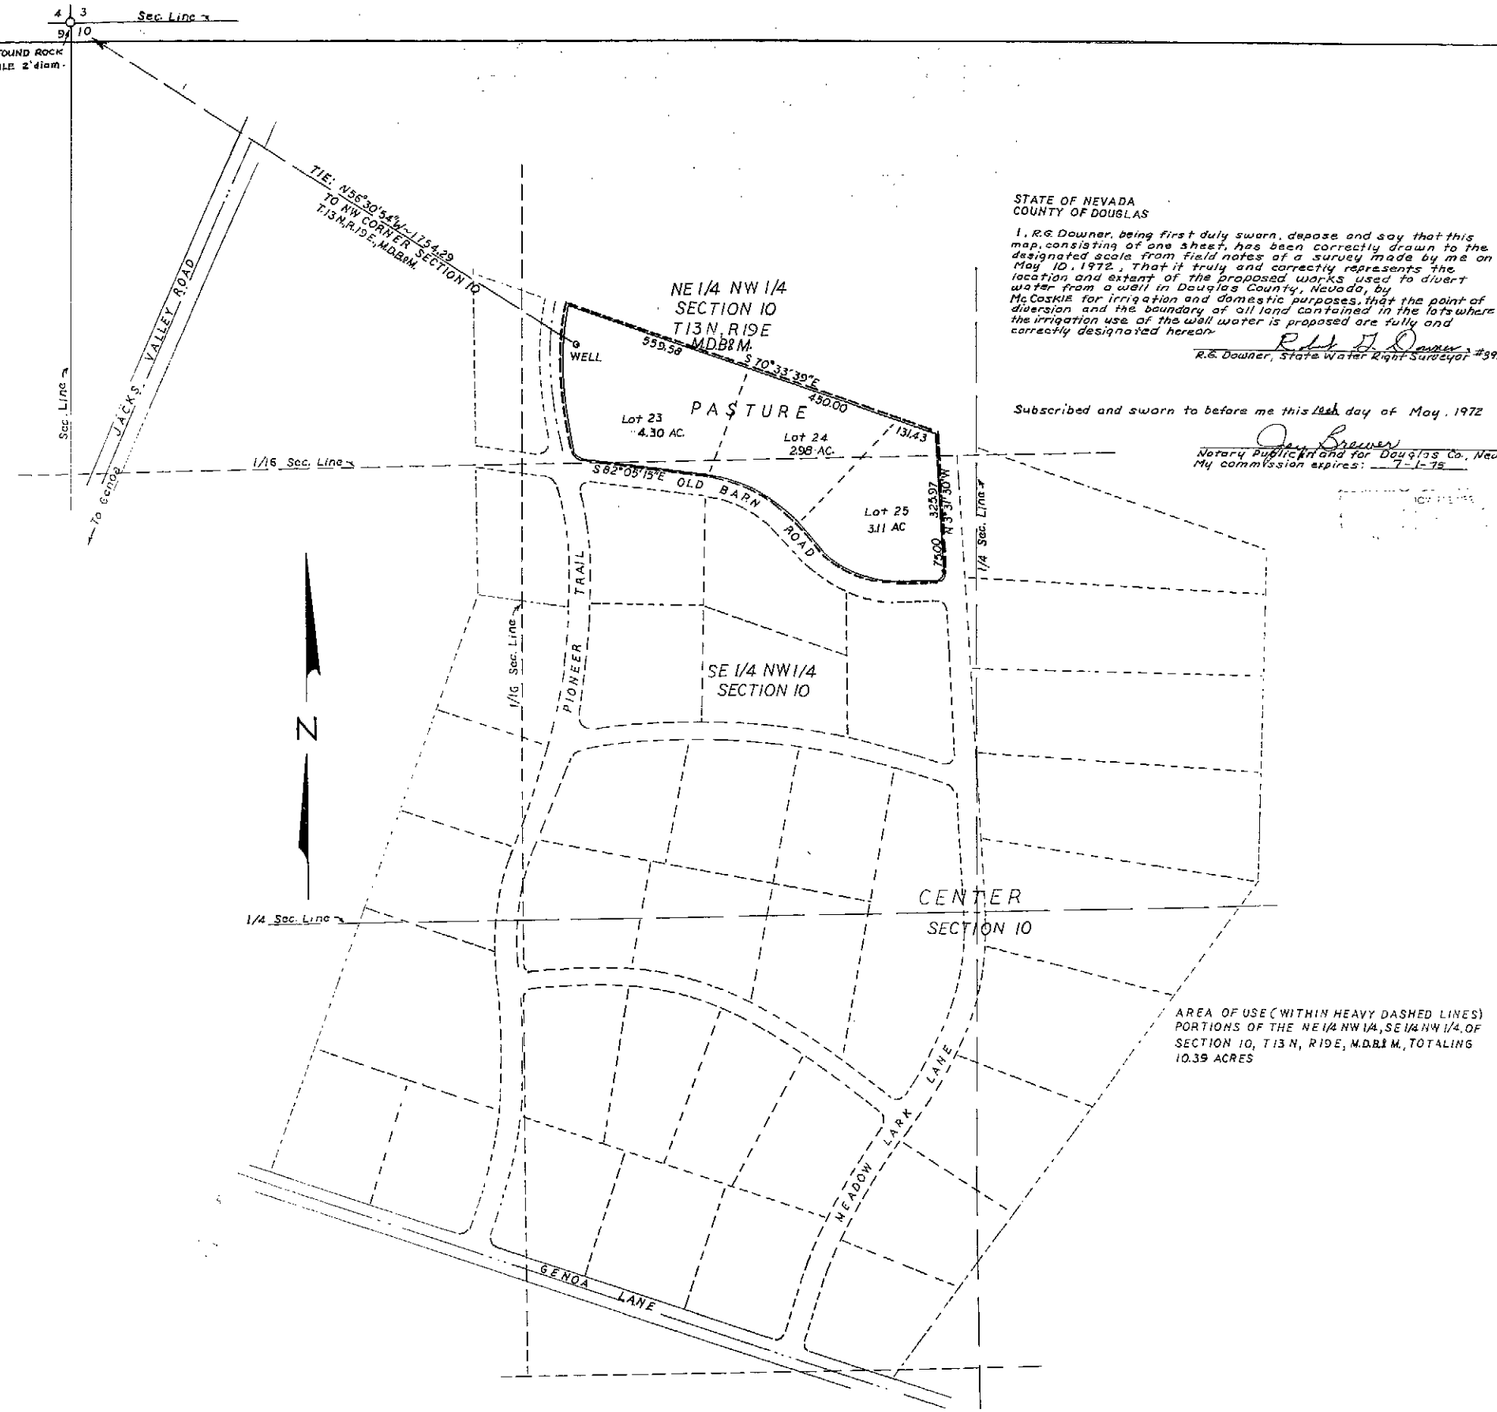

STATE OF NEVADA
COUNTY OF DOUGLAS

I, R.G. Downer, being first duly sworn, depose and say that this map, consisting of one sheet, has been correctly drawn to the designated scale from field notes of a survey made by me on May 10, 1972, That it truly and correctly represents the location and extent of the proposed works used to divert water from a well in Douglas County, Nevada, by McCoskie for irrigation and domestic purposes, that the point of diversion and the boundary of all land contained in the lots where the irrigation use of the well water is proposed are fully and correctly designated hereon.

R.G. Downer, State Water Right Surveyor #993

Subscribed and sworn to before me this 12th day of May, 1972

Notary Public in and for Douglas Co., Nev.
My commission expires: 7-1-75

AREA OF USE (WITHIN HEAVY DASHED LINES) PORTIONS OF THE NE 1/4 NW 1/4, SE 1/4 NW 1/4 OF SECTION 10, T13N, R19E, M.D.B.&M., TOTALING 10.39 ACRES

APPLICATION NO.

MAP
TO ACCOMPANY APPLICATION
TO APPROPRIATE WATER FOR
IRRIGATION & DOMESTIC
PURPOSES FROM A WELL
BY:
HUBERT E. McCOSKEY
SCALE 1"=200'

DOWNER ENGINEERING, MINDEN, NEV. 5-12-72

FILED
MAY 1 5 1972
STATE ENGINEER'S OFFICE

Note: The Basis of Bearing for this Survey is the centerline of Genoa Lane: S71°31'30"E

26725