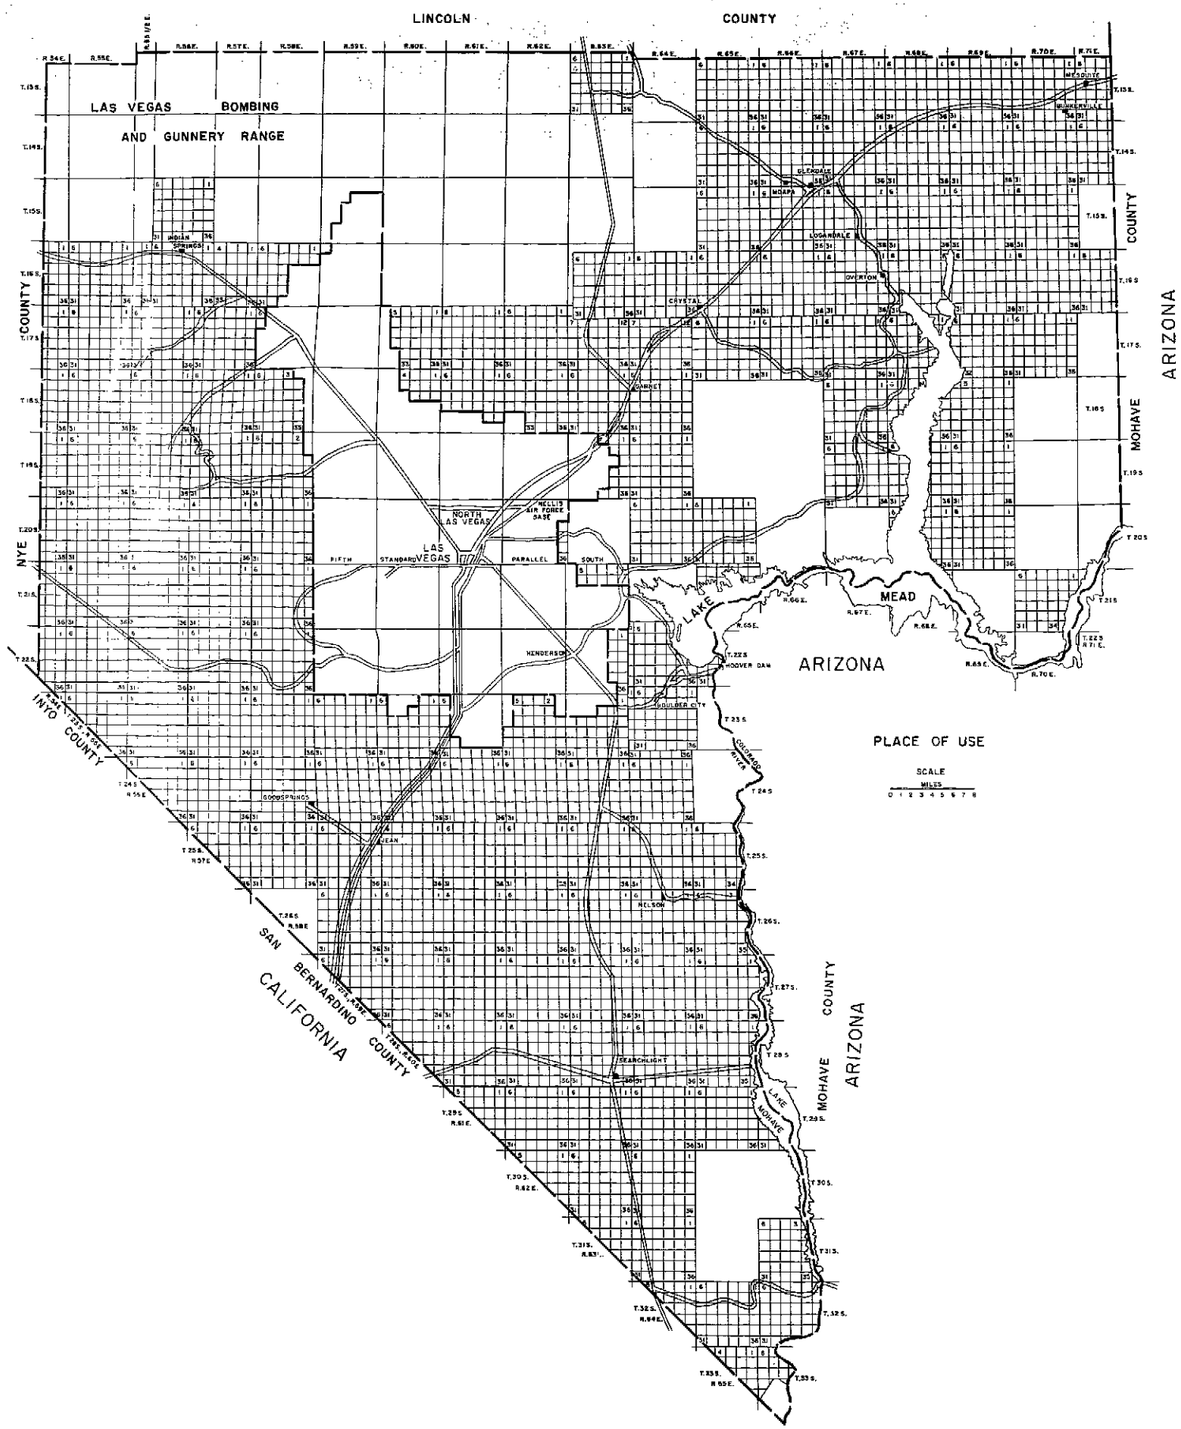

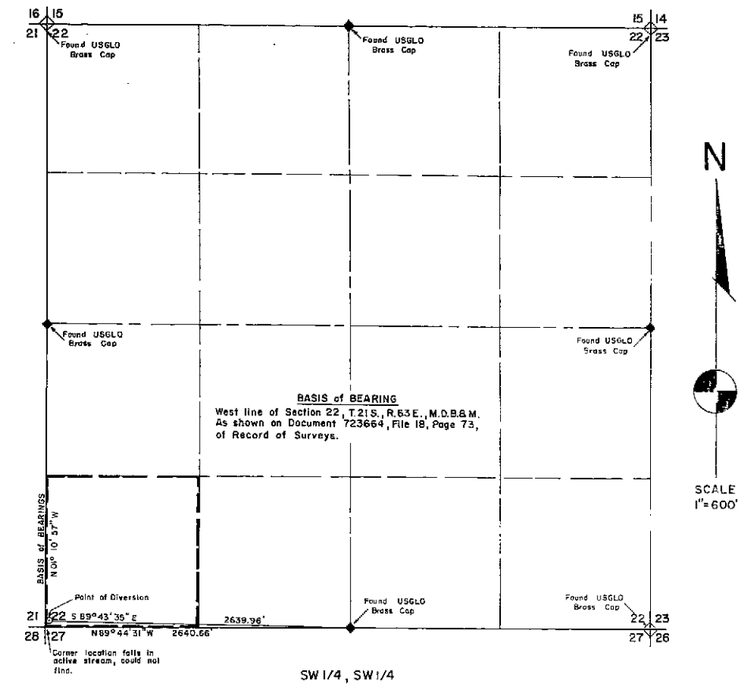

SW 1/4, SW 1/4
SECTION 22, T. 21 S., R. 63 E.
M.D.B.&M. CLARK COUNTY, NEVADA

POINT OF DIVERSION

ENGINEERS CERTIFICATE

STATE OF NEVADA
COUNTY OF CLARK } SS

I, William H. Blackmer, being first duly sworn, depose and say that this map, consisting of one sheet has been correctly drawn to the designated scale from field notes of a survey made under my supervision and completed on the 8th day of October, 1971, and that it correctly represents the proposed location and extent of the works used to divert water from the Las Vegas Wash, in Clark County Nevada, by the Las Vegas Valley Water District for use in compliance with the Legislative Mandate, Chapter 616 Statutes of Nevada, 1971, and demands by the U.S. Environmental Protection Agency; that the proposed point of diversion, the approximate location of the diverting channel, and all other works which will cross or connect with the proposed works are fully and correctly shown hereon.

William H. Blackmer
STATE WATER RIGHT SURVEYOR No 383

Subscribed and sworn to before me
this 11th day of May, 1972
Charlene L. Aguirre
Notary Public in and for said County and State
My commission expires August 7, 1972

FILED
MAY 1 1972
STATE ENGINEER'S OFFICE

MAP TO ACCOMPANY APPLICATION
TO DIVERT WATER FROM
LAS VEGAS WASH

APPLICANT: Las Vegas Valley Water District
PLACE OF USE. That portion of Clark County outside the present Las Vegas Valley Water District boundaries.
MANNER OF USE: In compliance with Chapter 616, Statutes of Nevada, 1971, and demands by the U.S.E.P.A.

26