STATE OF NEVADA
County of White Pine } ss.

I, Henry C. Conrad, being first duly sworn, depose and say that this map, consisting of one sheet, has been correctly drawn to the designated scale from field notes of a survey made under my supervision and direction between the 30th day of April, 1972, and the 2nd day of May, 1972, that it truly and correctly represents the proposed location and extent of the works used to divert water from underground sources in White Pine County, by Delbert H. Young for irrigation and domestic purposes. That the proposed point of diversion, the approximate location and size of the diverting channel, all reservoirs or basins, the location and names of all other works which will cross or connect with the proposed works, and the boundary of all lands, showing by 40-Acre subdivisions the areas proposed to be irrigated, are fully and correctly designated thereon.

Henry C. Conrad
State Water Right Surveyor

Subscribed and sworn to before me this 2nd day of May, 1972.

Ingrid A. Klaich
Notary Public in and for White Pine County, Nevada

INGRID A. KLAICH
Notary Public State of Nevada
White Pine County, Nevada
My commission expires July 1, 1973

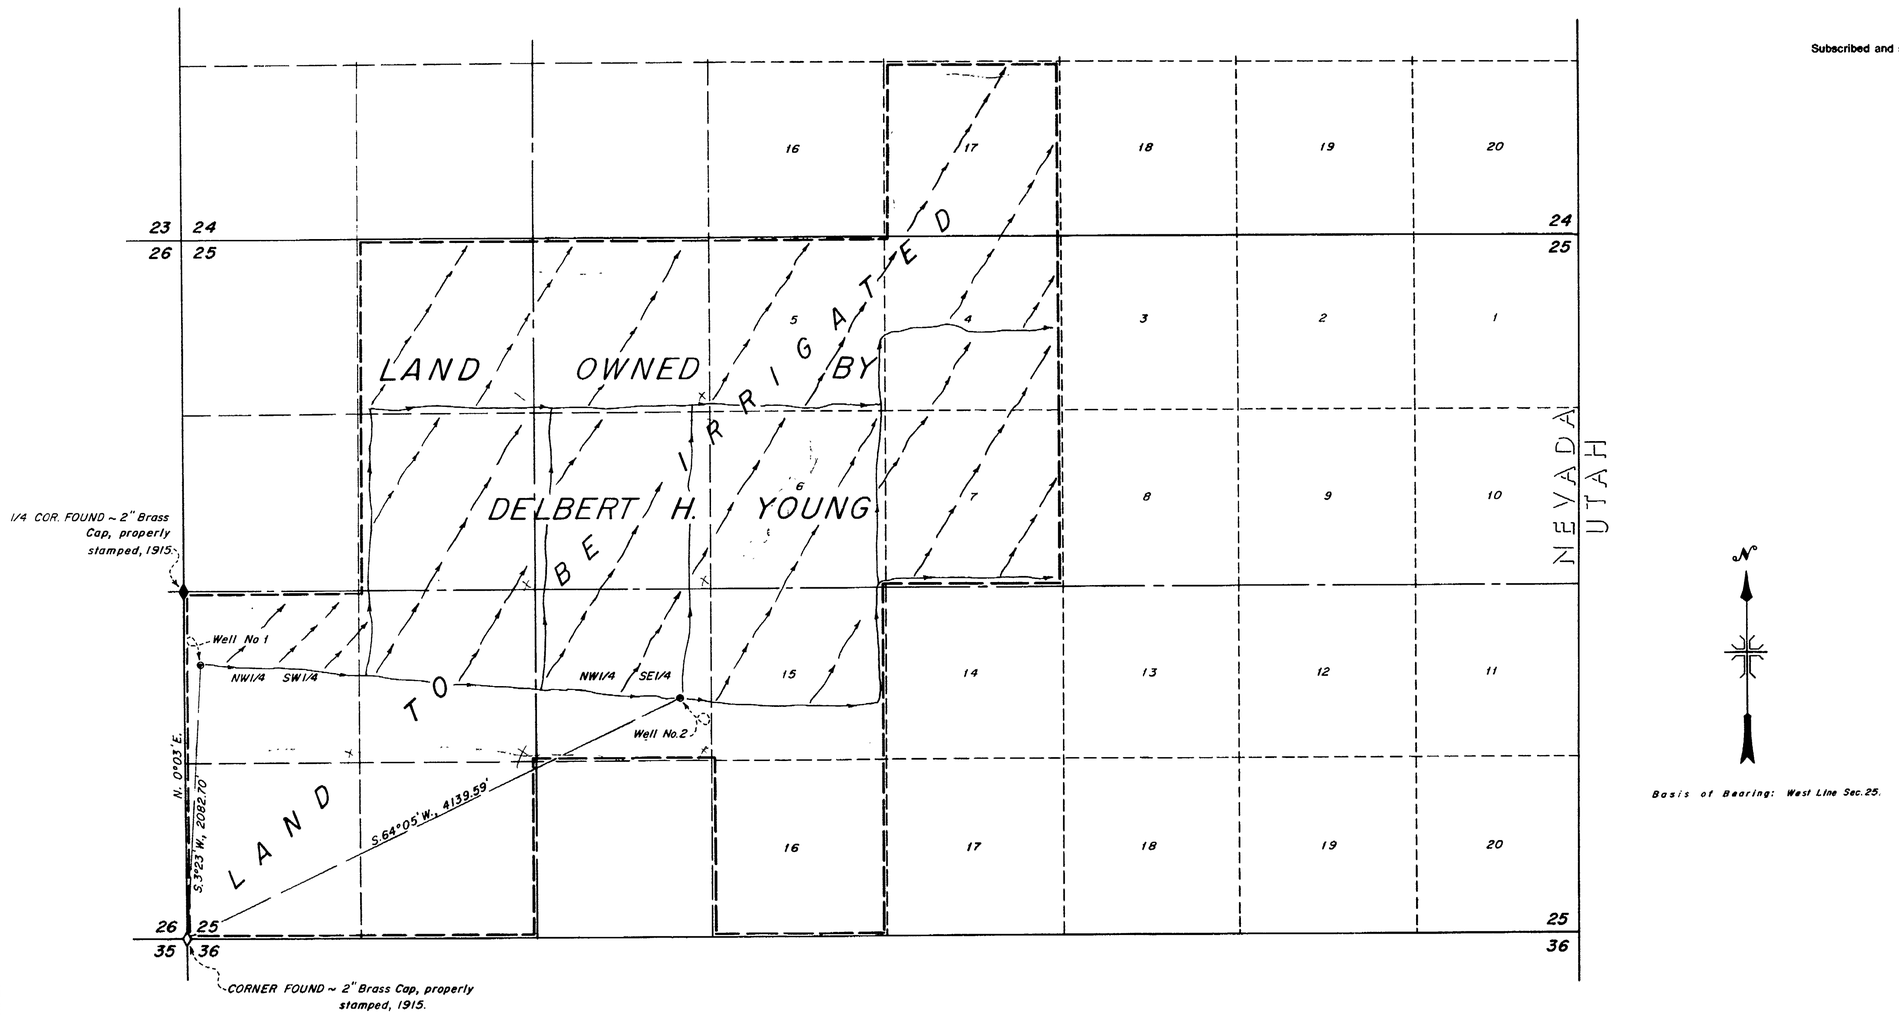

T. 10 N., R. 70 N., M.D.B.&M.

0 600 1200 1800 2400
Scale ~ 1" = 600'

FILED
MAY 22 1972
STATE ENGINEER'S OFFICE

MILLARD-SPINK ASSOCIATES, INC.

DATE	DESCRIPTION

FIELD	R.M.P.	CHECK	
DETAIL		APPROVED	
DESIGN		FILE No.	
TRACING	J.A.K.	DR'G. No.	

MAP TO ACCOMPANY APPLICATION TO APPROPRIATE WATER

FOR IRRIGATION & DOMESTIC
BY DELBERT H. YOUNG
FROM UNDERGROUND SOURCES

MILLARD - SPINK ASSOCIATES, INC.
ENGINEERS - PLANNERS - SURVEYORS
ELY, NEVADA 5-2-72

26735 26734