STATE OF NEVADA
County of White Pine } ss.

I, Wallace T. Boundy, being first duly sworn, depose and say that this map, consisting of two sheets has been correctly drawn to the designated scale from field notes of a survey made under my supervision and direction between the 27 th. day of September and the 28th. day of September, that it truly and correctly represents the proposed location and extent of the works used to divert water from a slough in White Pine Co. by George Eldridge & Son Inc. for irrigation purposes. That the proposed point of diversion the approximate location and size of the diverting channel, all reservoirs or basins, the location and names of all other works which will cross or connect with the proposed works, and the boundry of all lands, showing by 40 acre subdivision the areas proposed to be irrigated, are fully and correctly designated thereon.

Wallace T. Boundy
State Water Right Supervisor

Subscribed and sworn to before me this 6th day of October,

Jeanie Boundy
Notary Public in and for White Pine County, Nevada.

JEANIE BOUNDY
Notary Public - State of Nevada
White Pine County, Nevada
My commission expires Sept. 8, 1973

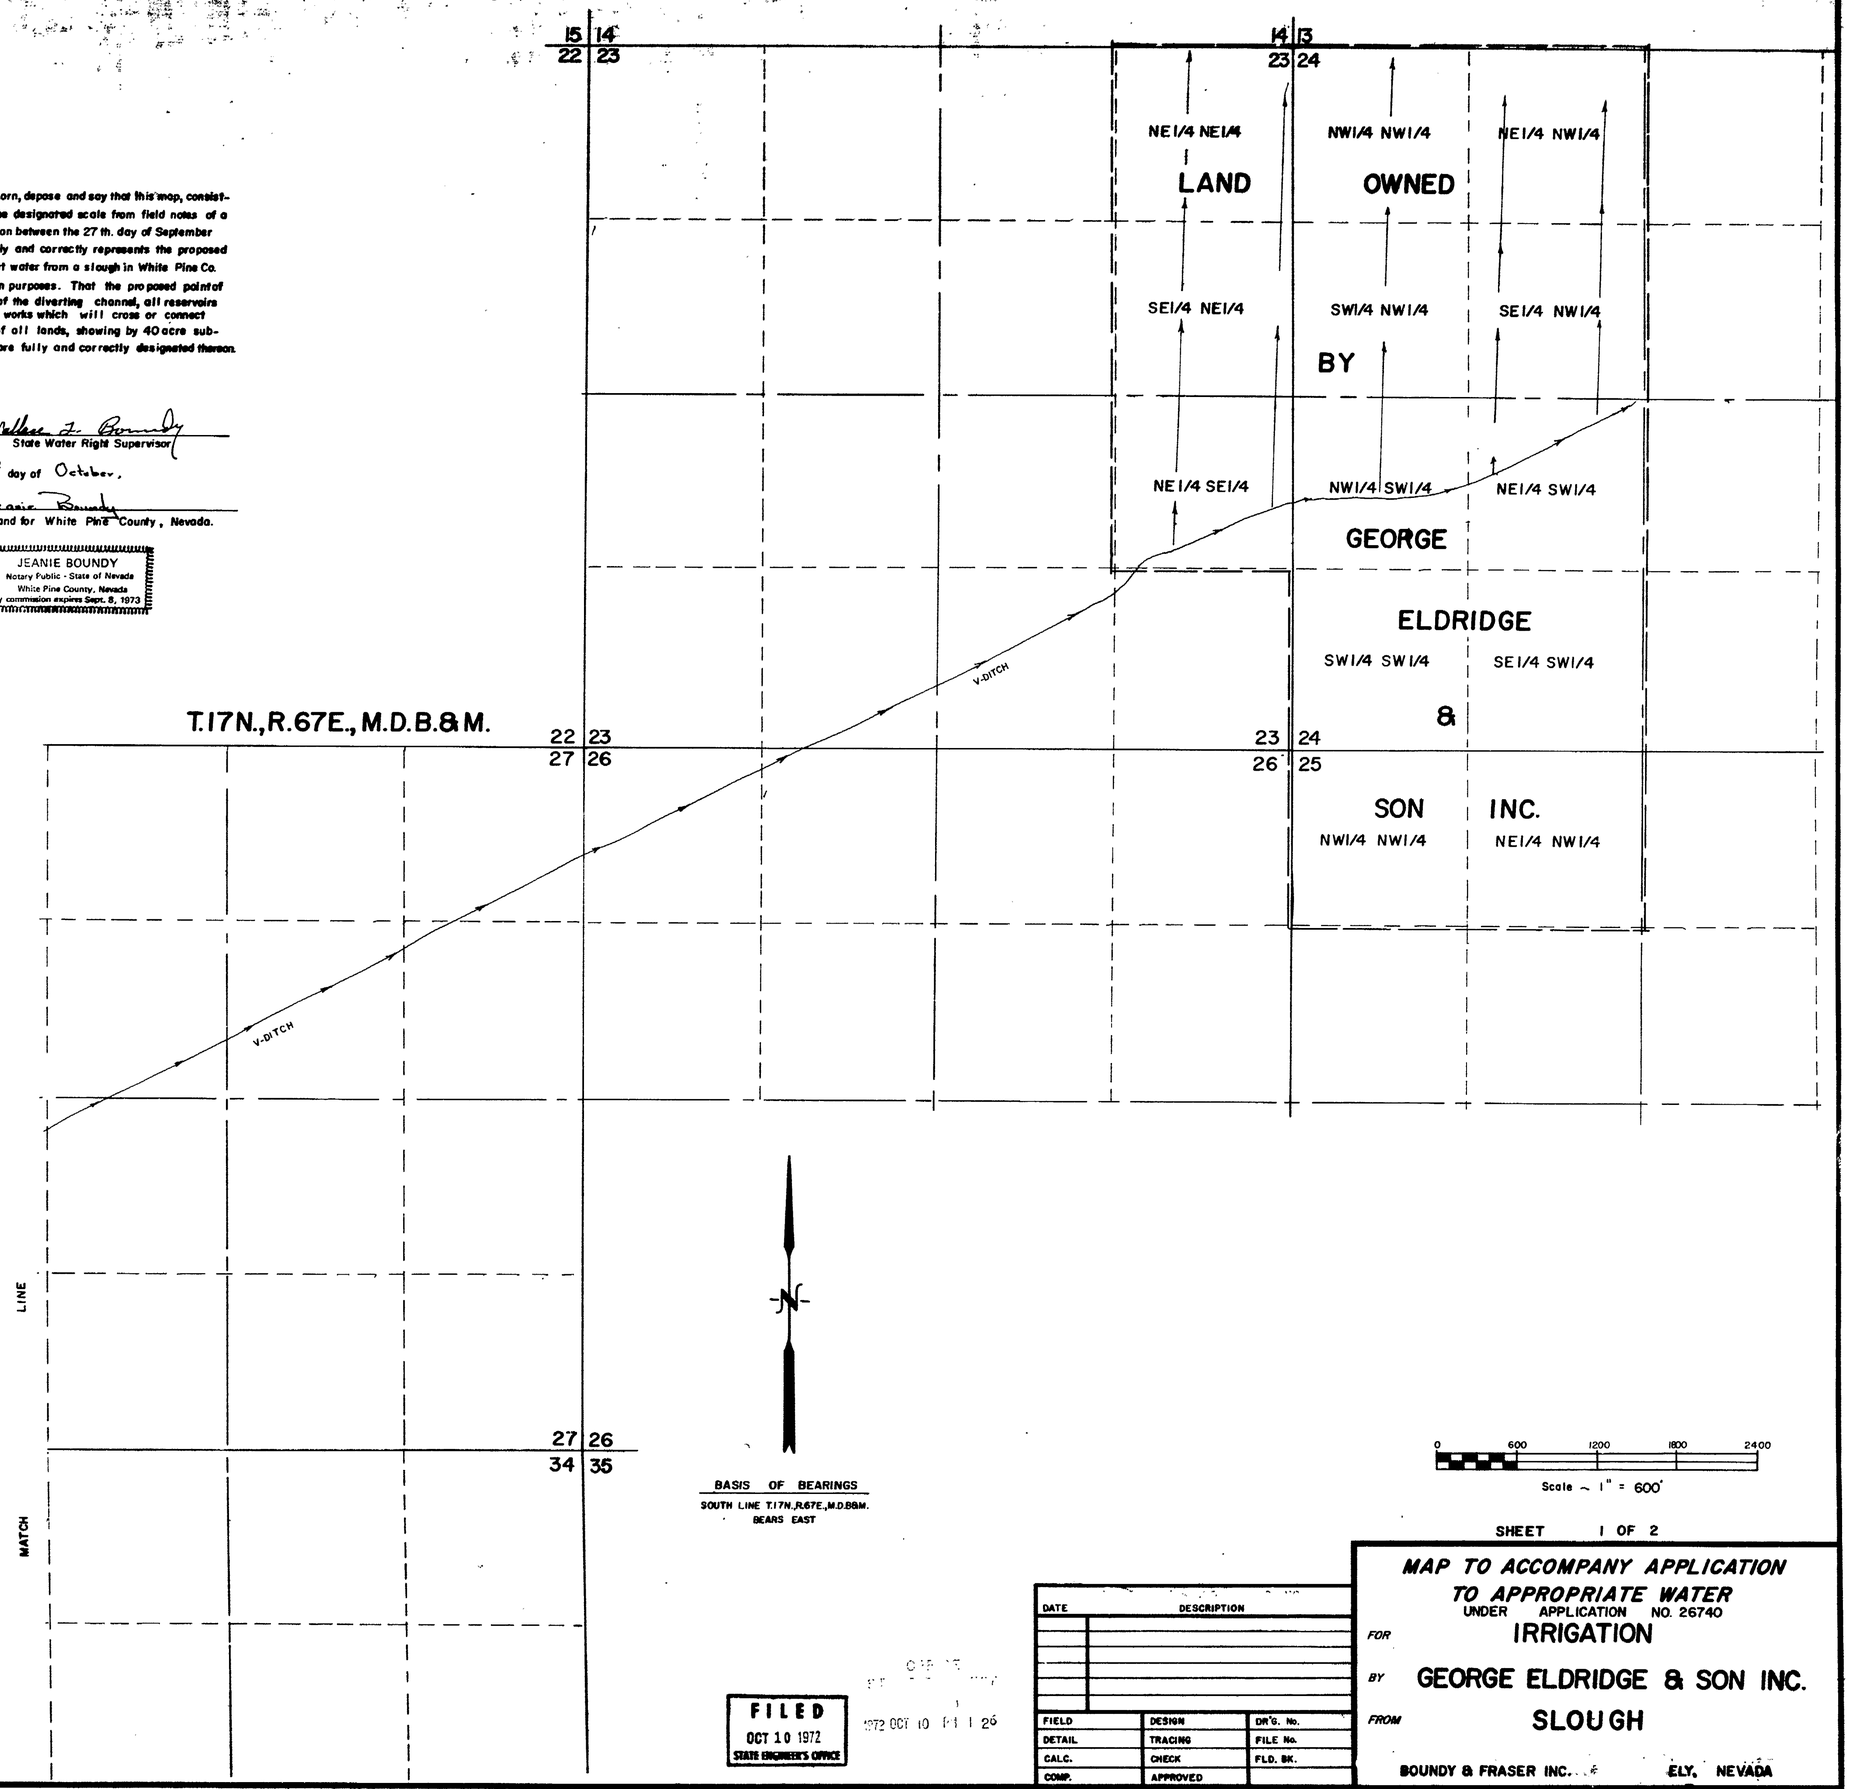

SHEET 1 OF 2

DATE	DESCRIPTION

FIELD	DESIGN	DR'G. No.
DETAIL	TRACING	FILE No.
CALC.	CHECK	FLD. BK.
COMP.	APPROVED	

FILED
OCT 10 1972
STATE ENGINEER'S OFFICE

1972 OCT 10 PM 1 26

MAP TO ACCOMPANY APPLICATION TO APPROPRIATE WATER
UNDER APPLICATION NO. 26740

FOR IRRIGATION

BY GEORGE ELDRIDGE & SON INC.

FROM SLOUGH

BOUNDY & FRASER INC. ELY, NEVADA

26740

26740

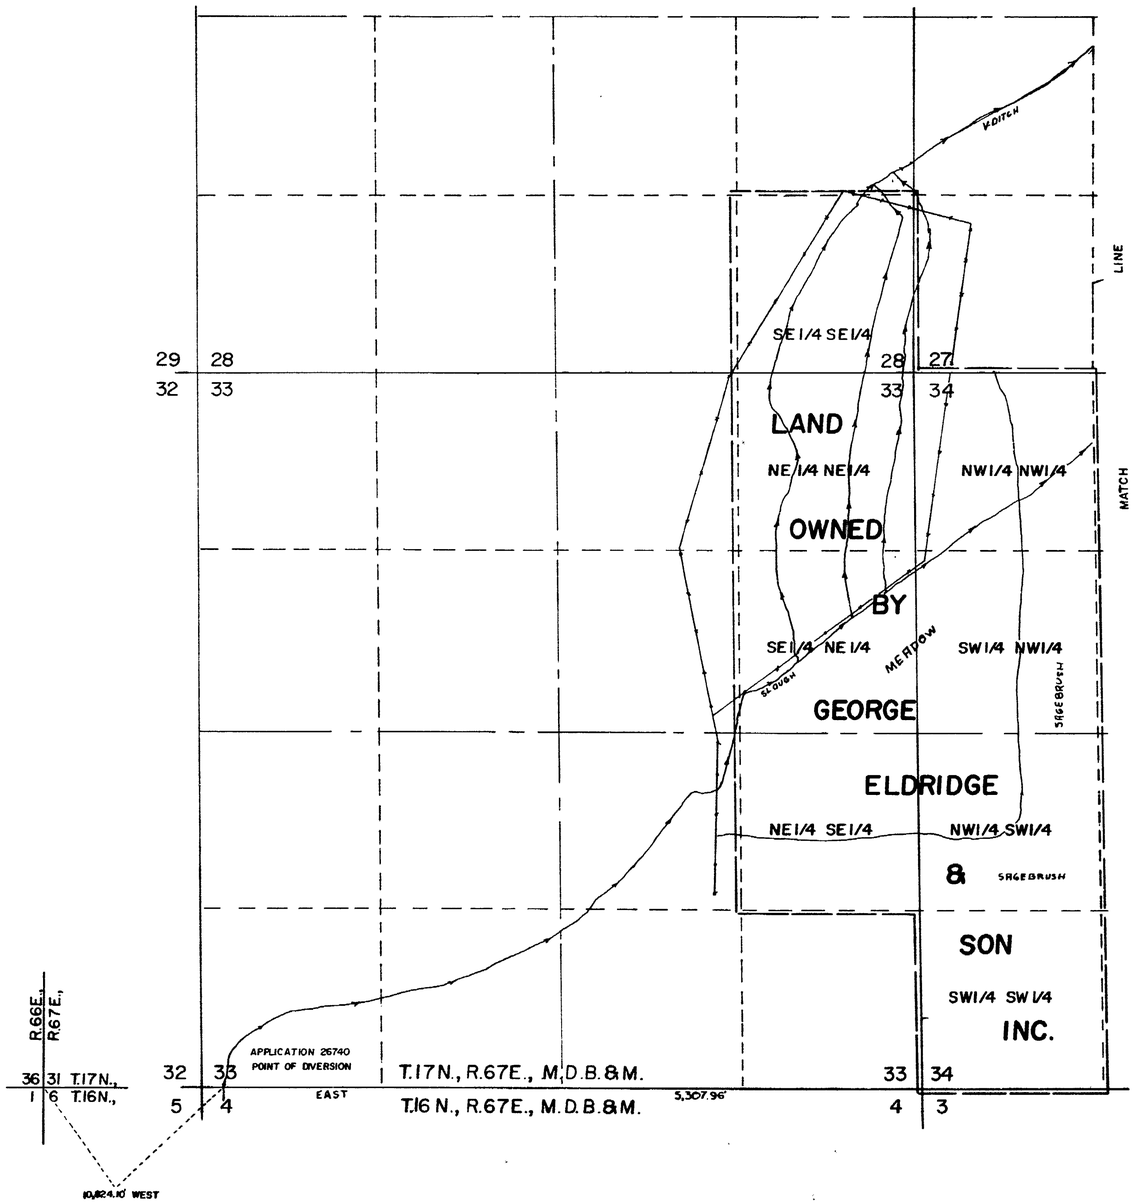

BASIS OF BEARINGS

SOUTH LINE T.17N., R.67E., M.D.B.&M.
BEARS EAST

0 600 1200 1800 2400

Scale ~ 1" = 600'

SHEET 2 OF 2

MAP TO ACCOMPANY APPLICATION
TO APPROPRIATE WATER
UNDER APPLICATION 26740

FOR **IRRIGATION**

BY **GEORGE ELDRIDGE & SON INC.**

FROM **SLOUGH**

BOUNDY & FRASER INC. ELY, NEVADA

DATE	DESCRIPTION

FIELD	DESIGN	DR'G. No.
DETAIL	TRACING	FILE No.
CALC.	CHECK	FLD. BK.
COMP.	APPROVED	

FILED
OCT 10 1972
STATE ENGINEER'S OFFICE

OFFICE
STATE ENGINEER
1972 OCT 10 PM 1 27

26740

26740