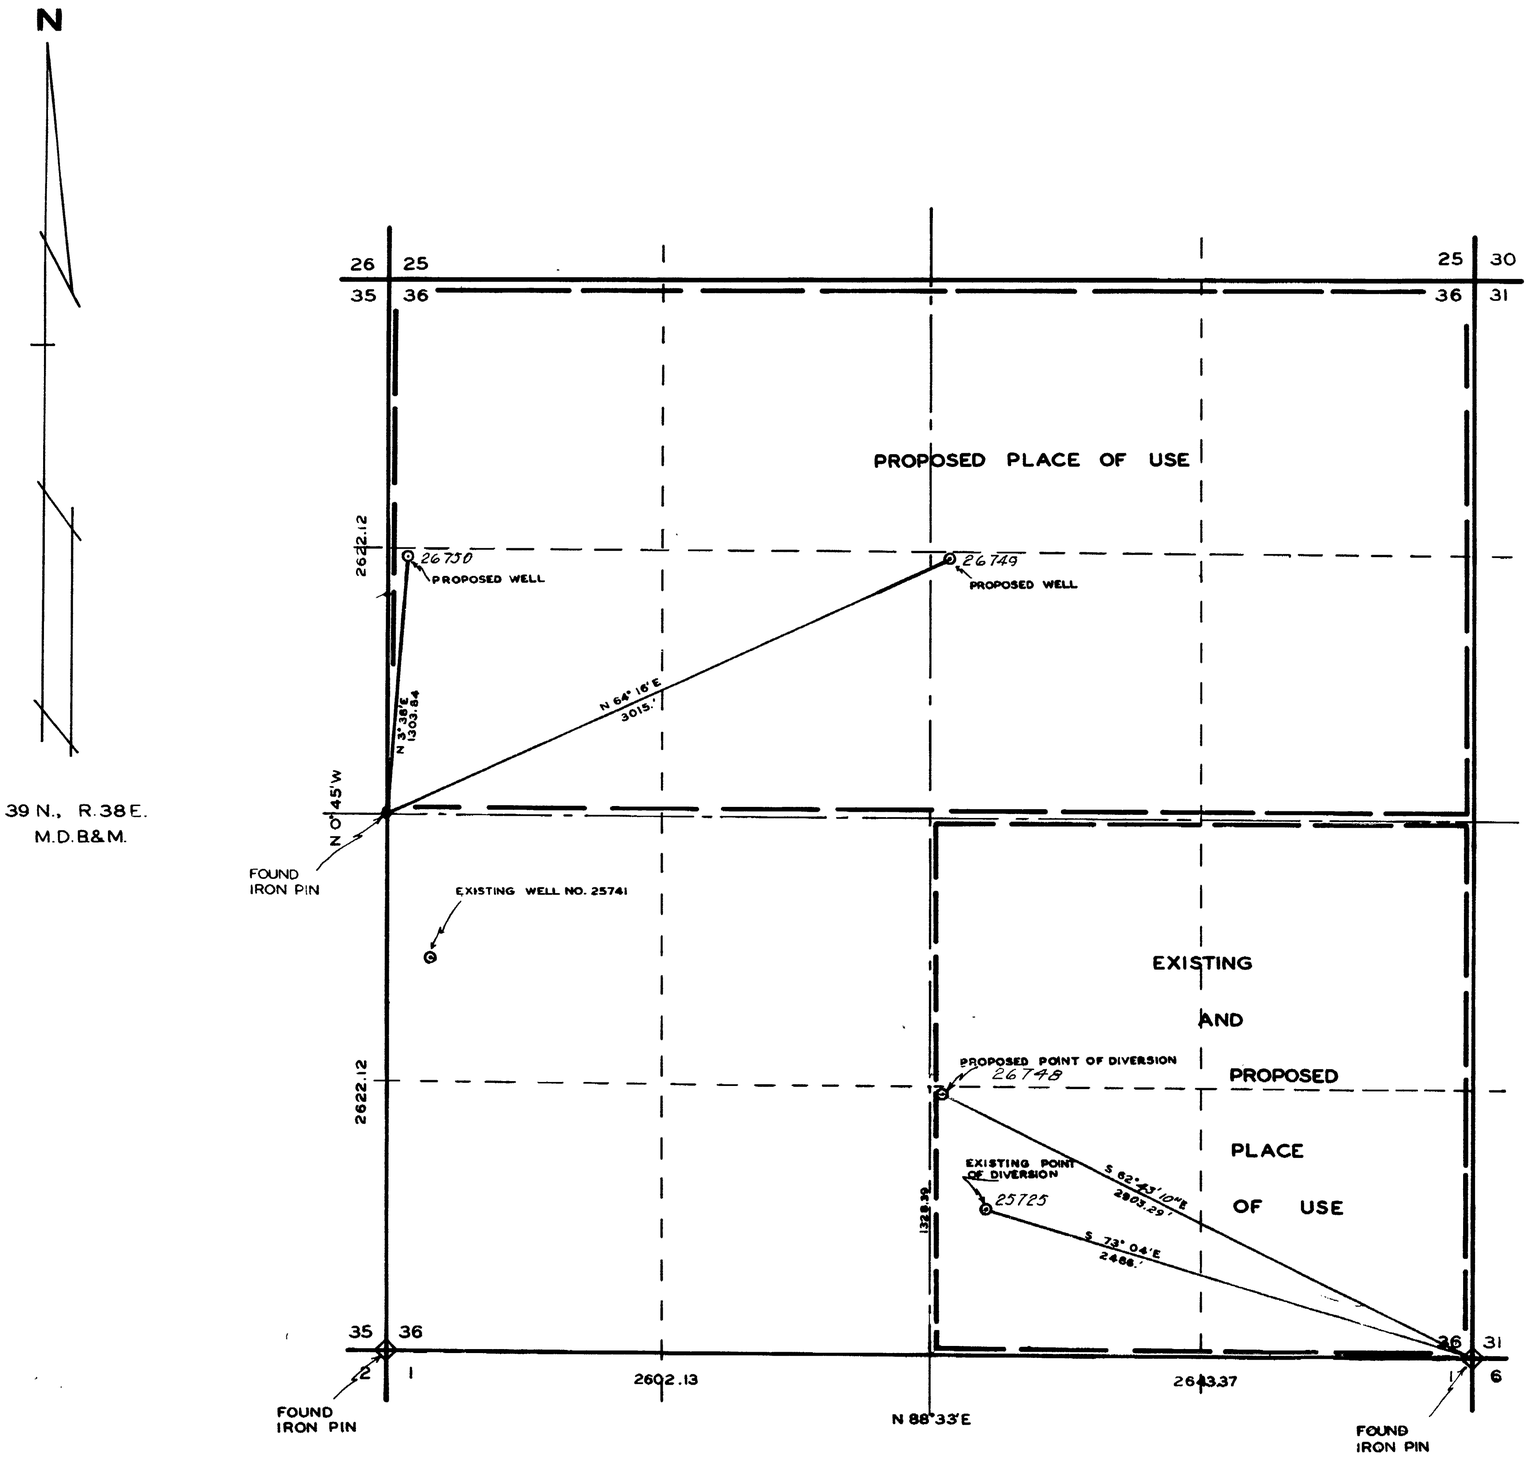

STATE OF NEVADA
COUNTY OF HUMBOLDT } SS

I, J.R. CALDWELL, BEING FIRSTDULY SWORN, DEPOSE AND SAY THAT THIS MAP HAS BEEN CORRECTLY DRAWN TO THE DESIGNATED SCALE FROM FIELD NOTES OF A SURVEY MADE BY ME (OR UNDER MY SUPERVISION AND DIRECTION), BETWEEN THE 24TH DAY OF MAY 1972 AND THE 25TH DAY OF MAY 1972: THAT IT TRUELY AN CORRECTLY REPRESENTS THE PROPOSED LOCATION AND EXTENT OF WORKS USED TO DIVERT WATER FROM UNDERGROUND IN HUMBOLDT COUNTY, BY JOHN H. & ALYCE M. KING FOR IRRIGATION & DOMESTIC PURPOSES. THAT THE PROPOSED POINT OF DIVERSION, THE APPROXIMATE LOCATION AND SIZE OF THE DIVERTING CHANNEL, ALL RESERVOIRS OR BASINS, THE LOCATION AND NAMES OF ALL OTHER WORKS WHICH WILL CROSS OR CONNECT WITH THE PROPOSED WORKS, AND THE BOUNDARY OF ALL LANDS, SHOWING BY 40-ACRE SUBDIVISIONS THE AREAS PROPOSED TO BE IRRIGATED, ARE FULLY AND CORRECTLY DESIGNATED THERE ON

STATE WATER RIGHT SURVEYOR

SUBSCRIBED AND SWORN TO BEFORE ME THIS 25TH DAY OF MAY 1972

SCALE 1" = 400'

400 0 400 800 1200 1600

FILED
MAY 26 1972
STATE ENGINEER'S OFFICE

MAP
TO ACCOMPANY APPLICATION TO
APPROPRIATE WATER
AND TO CHANGE THE POINT OF DIVERSION

FOR IRRIGATION & DOMESTIC
BY JOHN H. & ALYCE M. KING

FROM UNDERGROUND
IN HUMBOLDT COUNTY, NEVADA

26748 26750 26749