STATE OF NEVADA
County of White Pine } ss.

I, WALLACE T. BOUNDY, being first duly sworn, depose and say that this map, consisting of one sheet, has been correctly drawn to the designated scale from field notes of a survey made under my supervision and direction between the 27th. day of September and the 28th. day of September, that it truly and correctly represents the proposed location and extent of the works used to divert water from a slough in White Pine Co. by George Eldridge & Son Inc. for irrigation purposes. That the proposed point of diversion the approximate location and size of the diverting channel, all reservoirs or basins, the location and names of all other works which will cross or connect with the proposed works, and the boundry of all lands, showing by 40 acre subdivision the areas proposed to be irrigated, are fully and correctly designated thereon.

Wallace T. Boundy
State Water Right Supervisor

Subscribed and sworn to before me this 5th day of October, 1972

Ione Jackman
Notary Public in and for White Pine County, Nevada

IONE JACKMAN
Notary Public - State of Nevada
White Pine County
My commission expires Sept. 4, 1974

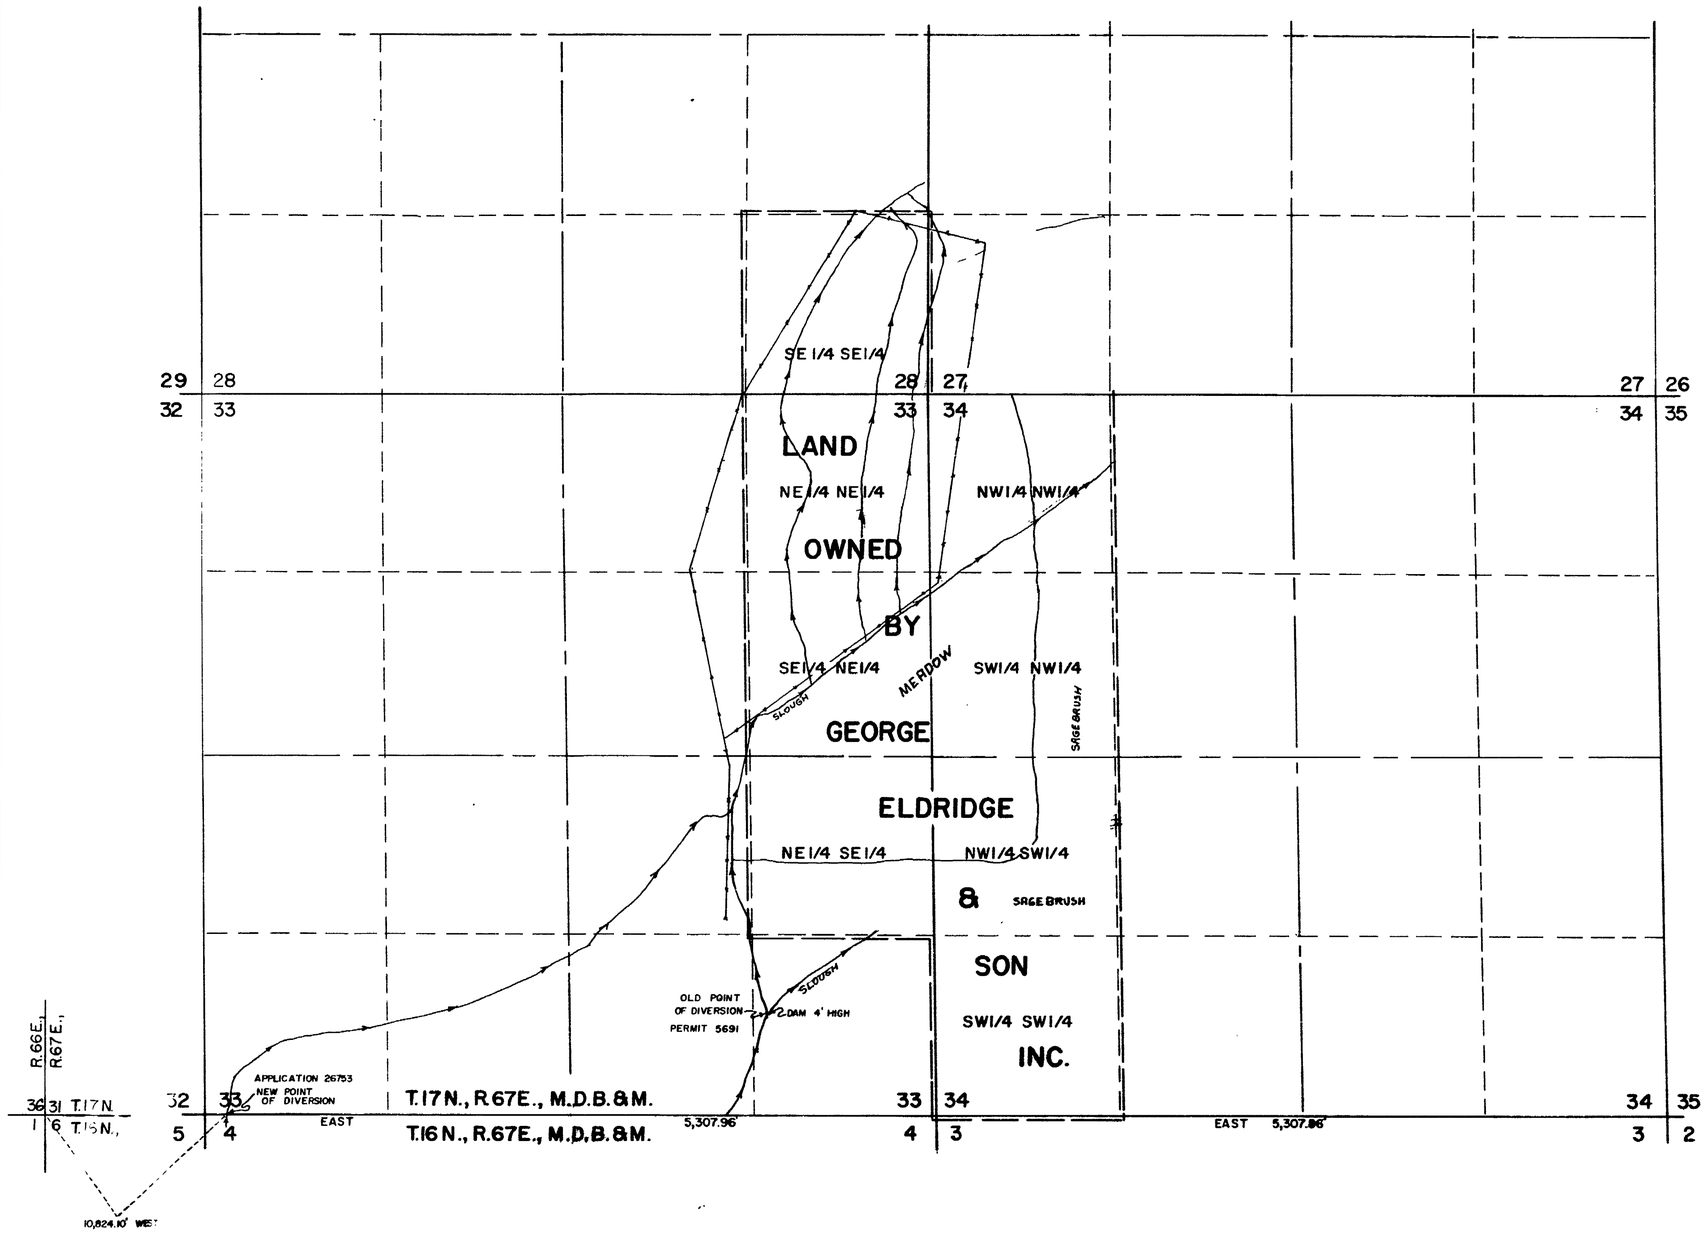

BASIS OF BEARINGS
SOUTH LINE T.17N., R.67E., M.D.B.&M.
BEARS EAST

0 600 1200 1800 2400
Scale 1" = 600'

DATE	DESCRIPTION

FIELD	CHECK
DETAIL	APPROVED
DESIGN	FILE No.
TRACING	DWG. No.

FILED
OCT 6 1972
STATE ENGINEER'S OFFICE

1972 OCT 6 AM 9 57

MAP TO ACCOMPANY APPLICATION TO CHANGE POINT OF DIVERSION
UNDER APPLICATION 5691

FOR IRRIGATION
BY GEORGE ELDRIDGE & SON INC.
FROM SLOUGH

BOUNDY & FRASER INC. ELY, NEVADA

26753

26753