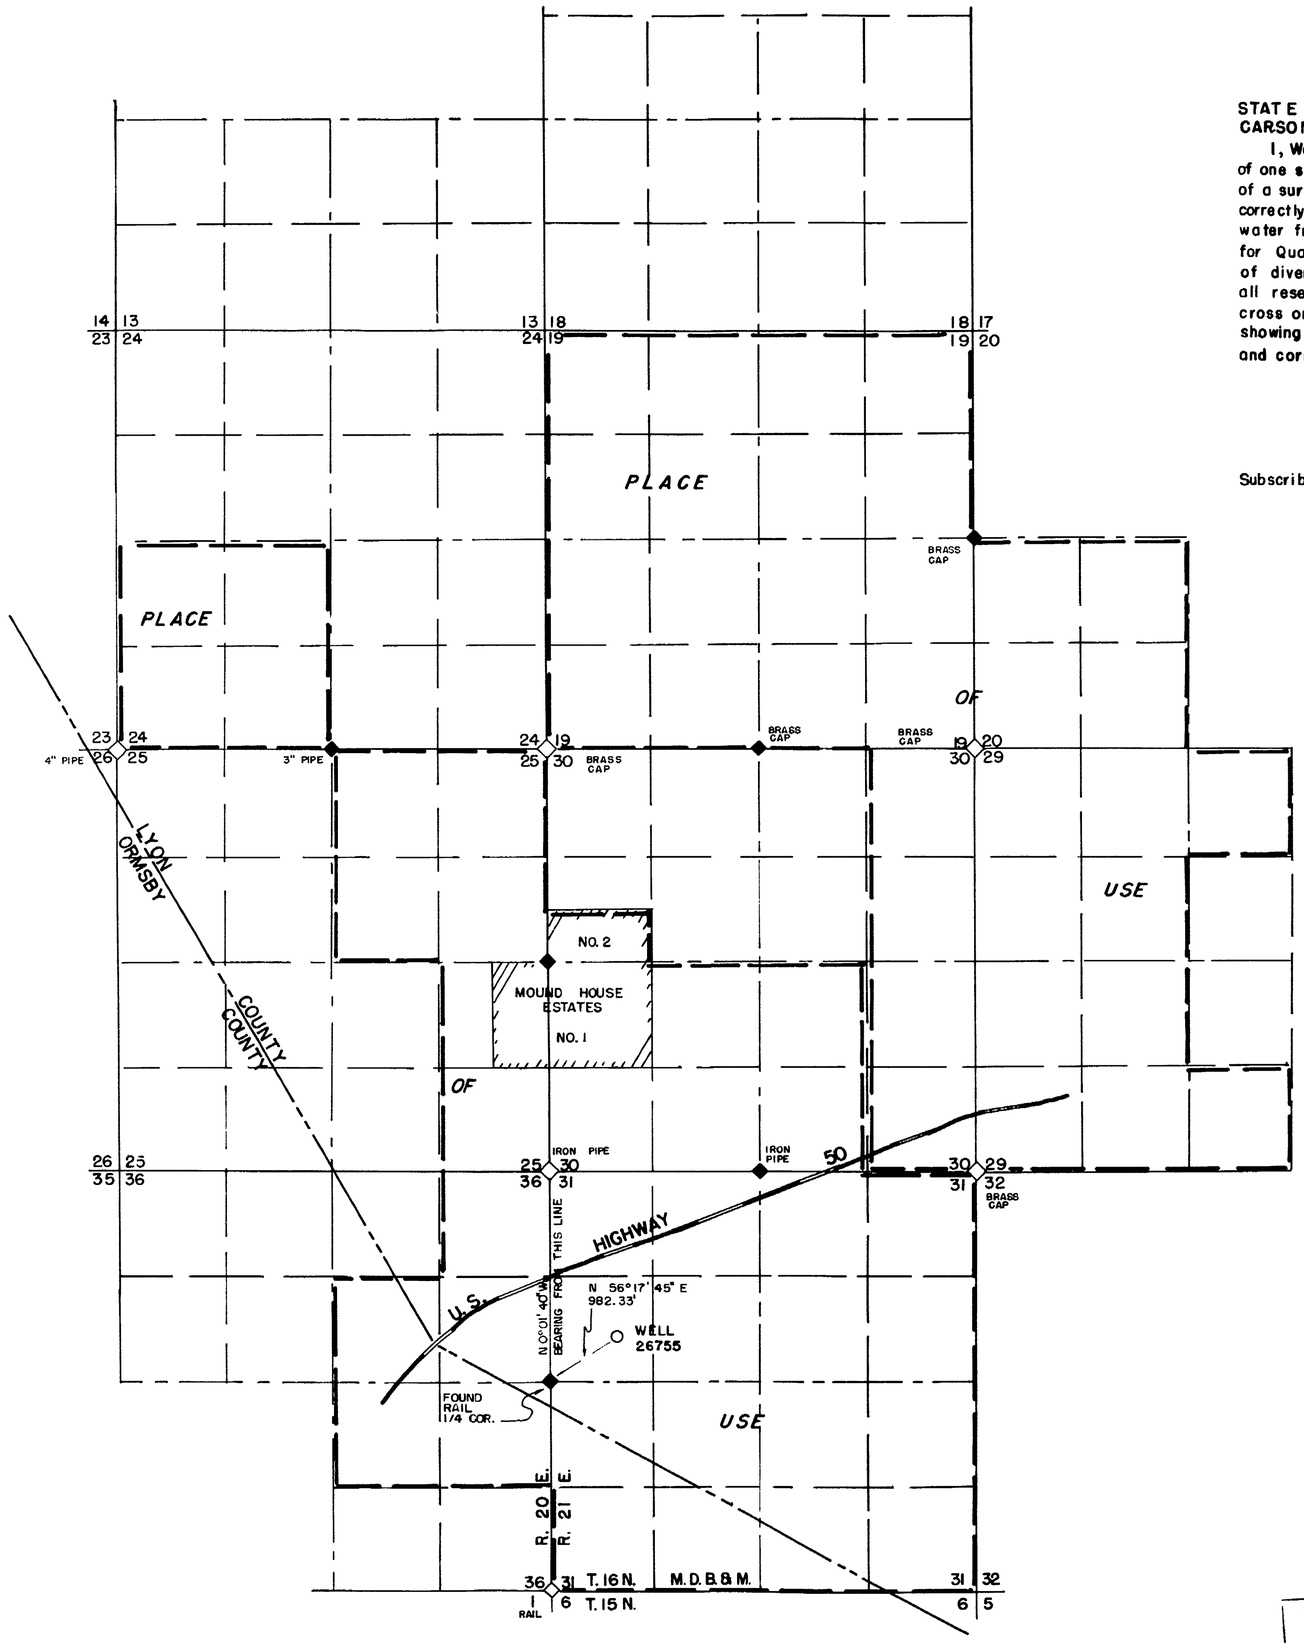

STATE OF NEVADA }
CARSON CITY } s.s.

I, Walter G. Reid, being first duly sworn, depose and say that this map, consisting of one sheet, has been correctly drawn to the designated scale from field notes of a survey made by me on the 9th day of August, 1972, that it truly and correctly represents the proposed location and extent of the works used to divert water from an underground source in Lyon County by Julius Bunkowski for Quasi-Municipal and Domestic purposes. That the proposed point of diversion, the approximate location and size of the diverting channel, all reservoirs or basins, the locations and names of all other works which will cross or connect with the proposed works, and the boundary of all lands, showing by 40-acre subdivisions the area and place of use, are fully and correctly designated thereon.

Walter G. Reid
State Water Right Surveyor

Subscribed and sworn to before me this 22nd day of August, 197

Jean Williams

JEAN WILLIAMS
Notary Public State of Nevada
Ormsby County
My Commission Expires Sept 24, 1973

SCALE 1" = 1,000'

0 250 500 1000 2000 3000 4000 5000

FILED
AUG 22 1972
STATE ENGINEER'S OFFICE

MAP
TO ACCOMPANY APPLICATION
TO APPROPRIATE WATER FOR
QUASI-MUNICIPAL & DOMESTIC
BY JULIUS BUNKOWSKI
FROM UNDERGROUND SOURCE

26755