SECTION	SUBDIVISION	TOWNSHIP	RANGE	CULTIVATED ACREAGE	DISCRIPTION OF CULTURE	DATE OF FIRST CULTURE
4	NW¼ SE¼	11 N.	46 E.	22.88	WINTER WHEAT	
4	NE¼ SE¼	11 N.	46 E.	40	WINTER WHEAT	
4	SW¼ SE¼	11 N.	46 E.	36.48	WINTER WHEAT	
4	SE¼ SE¼	11 N.	46 E.	40	WINTER WHEAT	
3	NW¼ SW¼	11 N.	46 E.	40	NATIVE GRASSES	
3	SW¼ SW¼	11 N.	46 E.	40	NATIVE GRASSES	
9	NW¼ NE¼	11 N.	46 E.	39.39	CRESTED WHEAT	
9	SW¼ NE¼	11 N.	46 E.	39.39	NONE	
3	NE¼ SW¼	11 N.	46 E.	40	NATIVE GRASSES	
3	SE¼ SW¼	11 N.	46 E.	40	NATIVE GRASSES	
3	NW¼ SE¼	11 N.	46 E.	40	NATIVE GRASSES	
3	SW¼ SE¼	11 N.	46 E.	40	NATIVE GRASSES	
10	NW¼ NW¼	11 N.	46 E.	39.39	CRESTED WHEAT	
10	NE¼ NW¼	11 N.	46 E.	39.39	CRESTED WHEAT	
9	NE¼ NE¼	11 N.	46 E.	39.39	CRESTED WHEAT	
9	SE¼ NE¼	11 N.	46 E.	39.39	NONE	

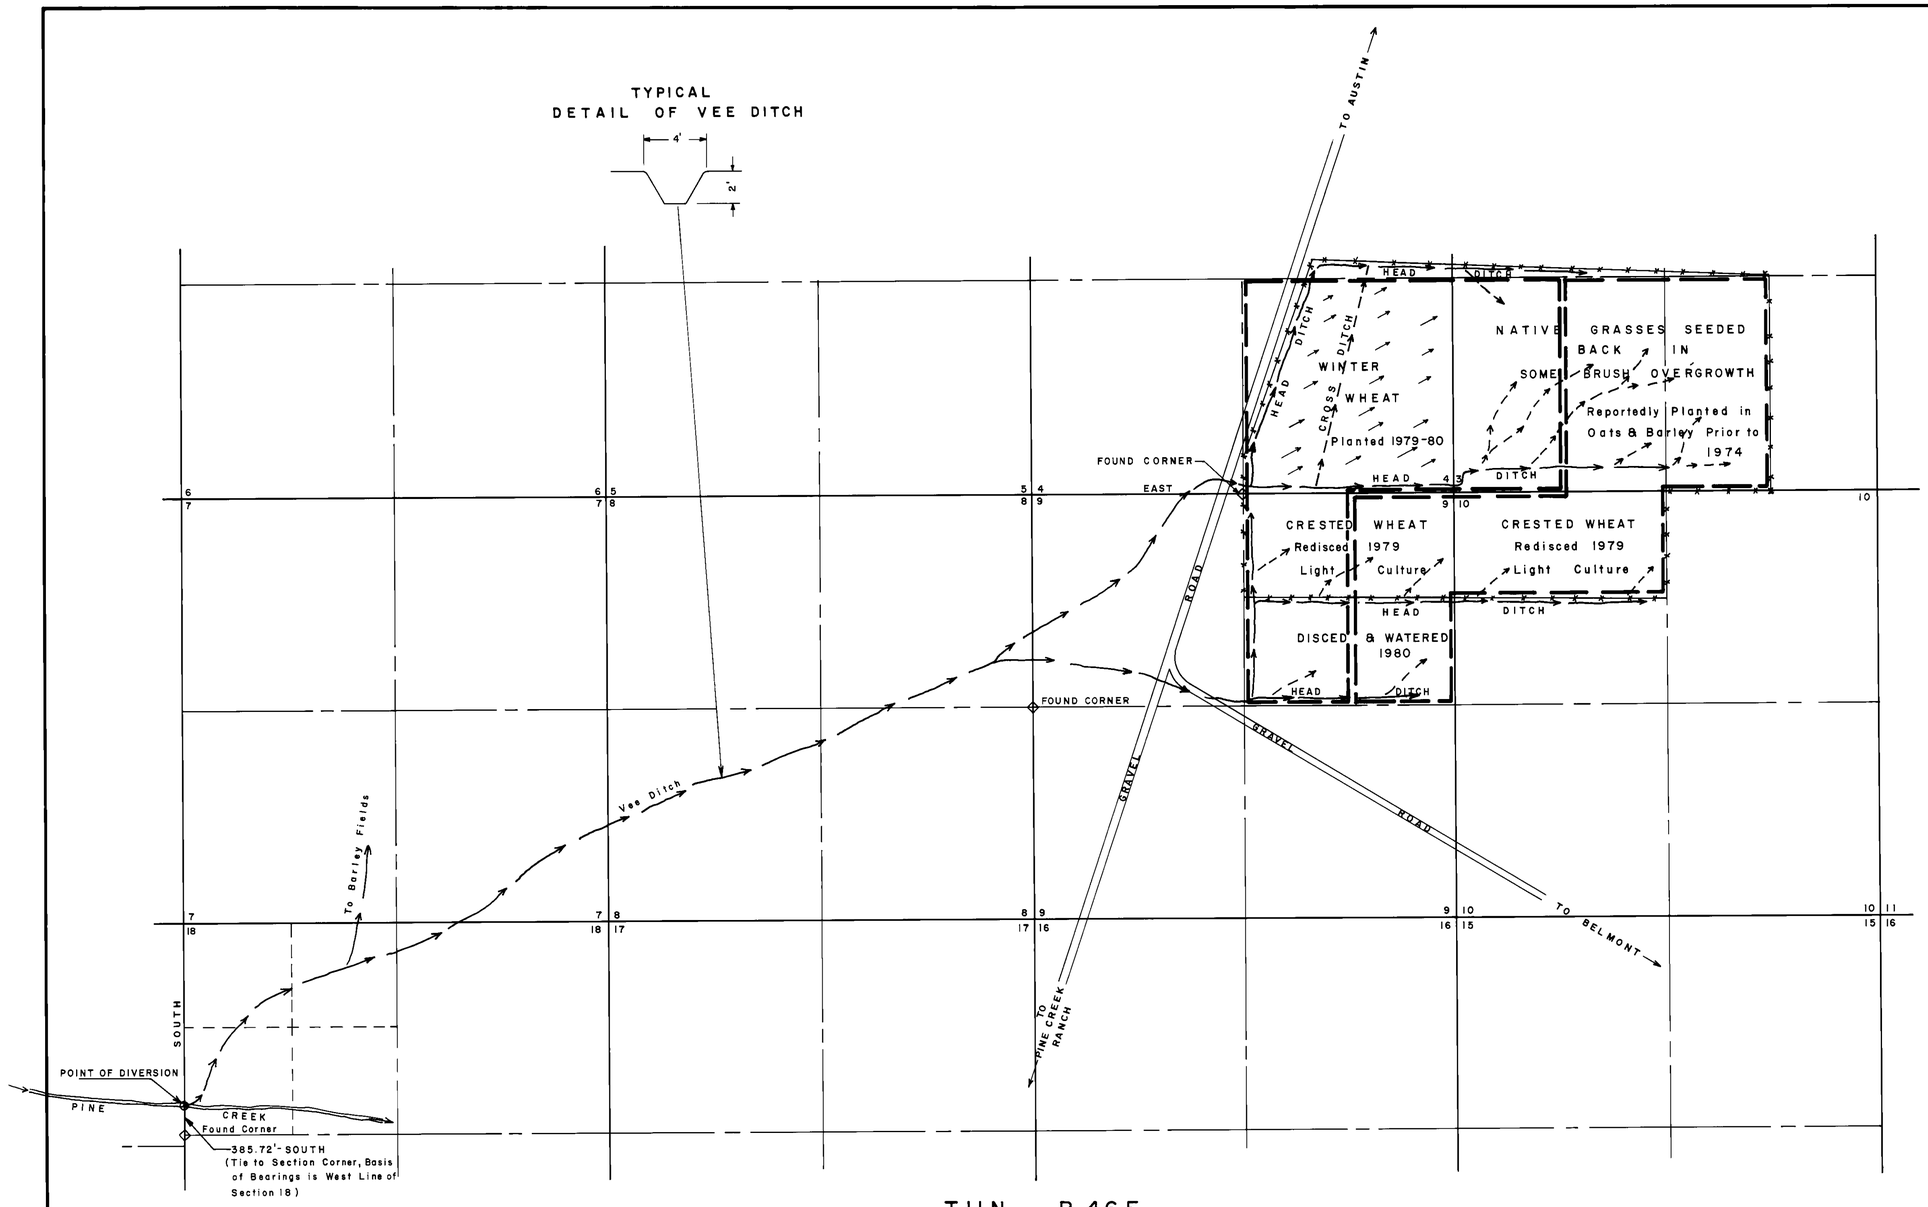

NORTH

SCALE 1"= 1000'

T11N. , R.46E.
M.D.B.&M.

LEGEND

- FOUND CORNER, STANDARD BLM BRASS CAP
- POINT OF DIVERSION
- HEAD DITCH
- SPREADER DITCH
- DIRECTION OF FLOW
- PLACE OF USE
- FENCE LINE

BASIS OF BEARINGS

SOUTH LINE OF SECTION 4 AS STATED, N.90° E.

STATE OF NEVADA,
COUNTY OF NYE } ss.

I, WALLACE T. BOUNDY, BEING FIRST DULY SWORN, DEPOSE AND SAY THAT THIS MAP, CONSISTING OF ONE SHEET, HAS BEEN CORRECTLY DRAWN TO THE DESIGNATED SCALE FROM FIELD NOTES OF A SURVEY MADE BY ME, ON THE 28th. DAY OF AUGUST, 1980; THAT IT TRULY AND CORRECTLY REPRESENTS THE PROPOSED LOCATION AND EXTENT OF THE WORKS USED TO DIVERT WATER FROM PINE CREEK, IN NYE COUNTY, BY WAYNE & JEAN HAGE FOR IRRIGATION & DOMESTIC PURPOSES, APPLICATION NO. 26756 & 26757. THAT THE POINT OF DIVERSION, THE LOCATION, SIZE OF THE DIVERTING CHANNEL, LOCATION AND DESCRIPTION OF ALL MEASURING DEVICES, THE LOCATION AND EXTENT OF LANDS OWNED OR CONTROLLED BY THE APPLICANT UPON WHICH WATER APPLIED FOR UNDER APPLICATION NO. 26756 & 26757 IS USED, TOGETHER WITH THE AREA AND KIND OF CULTURE IN EACH 40-ACRE SUBDIVISION, AND THE LOCATION AND NAMES OF ALL OTHER WORKS OR STREAMS WHICH ARE CROSSED BY OR CONNECTED WITH SAID WORKS ARE FULLY AND CORRECTLY DESIGNATED THEREON.

Wallace T. Boundy
STATE WATER RIGHTS SURVEYOR

SUBSCRIBED AND SWORN TO BEFORE ME
THIS 12th DAY OF Sept, 1980.
NOTARY PUBLIC IN AND FOR NYE COUNTY, NEVADA

Ruth E. Kelley

26756	10862	1/18/84
26757	10863	1/18/84

SEP 1 2 07

SCALE 1"=1000'

0 200' 500' 1000' 2000' 3000' 4000'

MAP

To Accompany Proof of Beneficial Use Under
Application No. 26756 & 26757
For Irrigation and Domestic
from Pine Creek

BY: E. Wayne & Jean N. Hage
P.O. Box 513
Tonopah, Nevada 89049

BOUNDY LAND SURVEYING
TONOPAH , NEVADA