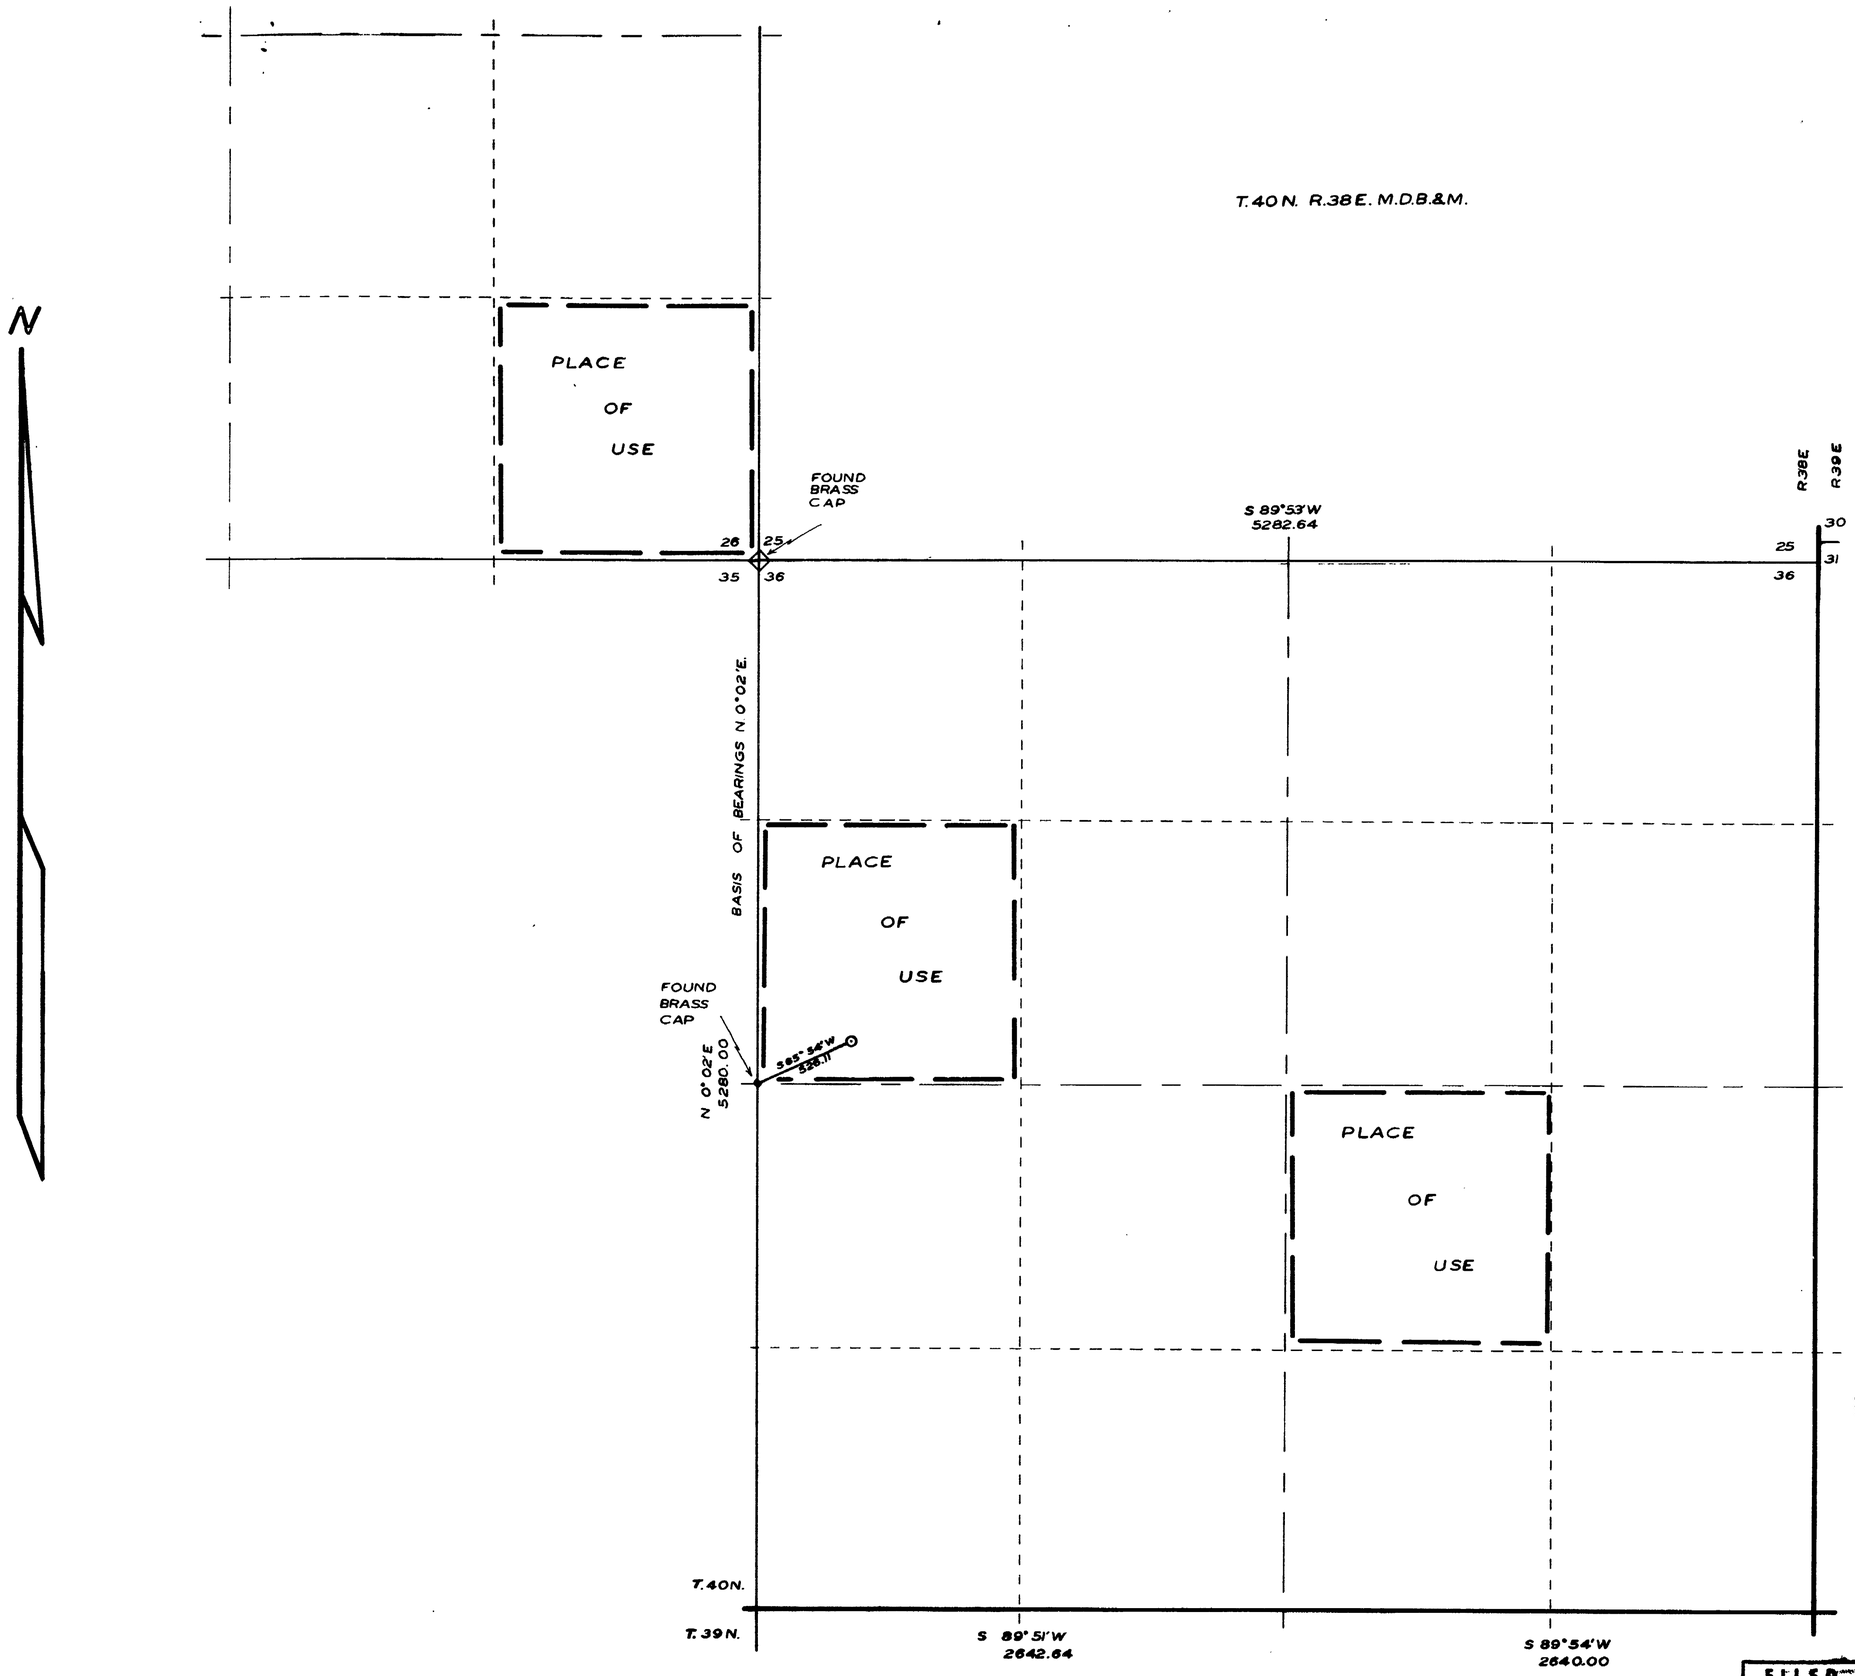

STATE OF NEVADA
COUNTY OF HUMBOLDT } SS

I J.R.CALDWELL, BEING FIRST DULY SWORN, DEPOSE AND SAY THAT THE MAP HAS BEEN CORRECTLY DRAWN TO THE DESIGNATED SCALE FROM FIELD NOTES OF A SURVEY MADE BY ME (OR UNDER MY SUPERVISION AND DIRECTION), ON THE 1ST DAY OF JUNE 1972 THAT IT TRULY AND ACCURATLY REPRESENTS THE PROPOSED LOCATION AND EXTENT OF THE WORKS USED TO DIVERT WATER FROM UNDERGROUND IN HUMBOLDT COUNTY, BY U.S. GOVERNMENT FOR STOCKWATERING PURPOSES. THAT THE PROPOSED POINT OF DIVERSION, THE APPROXIMATE LOCATION AND SIZE OF THE DIVERTING CHANNEL, ALL OTHER WORKS WHICH WILL CROSS OR CONNECT WITH THE PROPOSED WORKS, AND THE BOUNDARY OF ALL LANDS, SHOWING BY 40-ACRE SUBDIVISIONS THE AREAS PROPOSED TO BE IRRIGATED, ARE FULLY AND CORRECTLY DESIGNATED THEREON.

J R Caldwell
STATE WATER RIGHT SURVEYOR

SUBSCRIBED AND SWORN TO BEFORE ME THIS 2nd DAY OF June 1972.

James Callahan

Notary Public
Humboldt County
My Commission Expires Feb. 28, 1973

SCALE 1" = 400'

400 0 400 800 1200 1400

MAP
TO ACCOMPANY APPLICATION TO APPROPRIATE WATER

FOR STOCKWATERING
BY U.S. GOVERNMENT (BLM)

FROM UNDERGROUND
IN HUMBOLDT COUNTY

FILED
June 5, 1972
STATE ENGINEER'S OFFICE

R/Corr 6-13-72 26759

26759