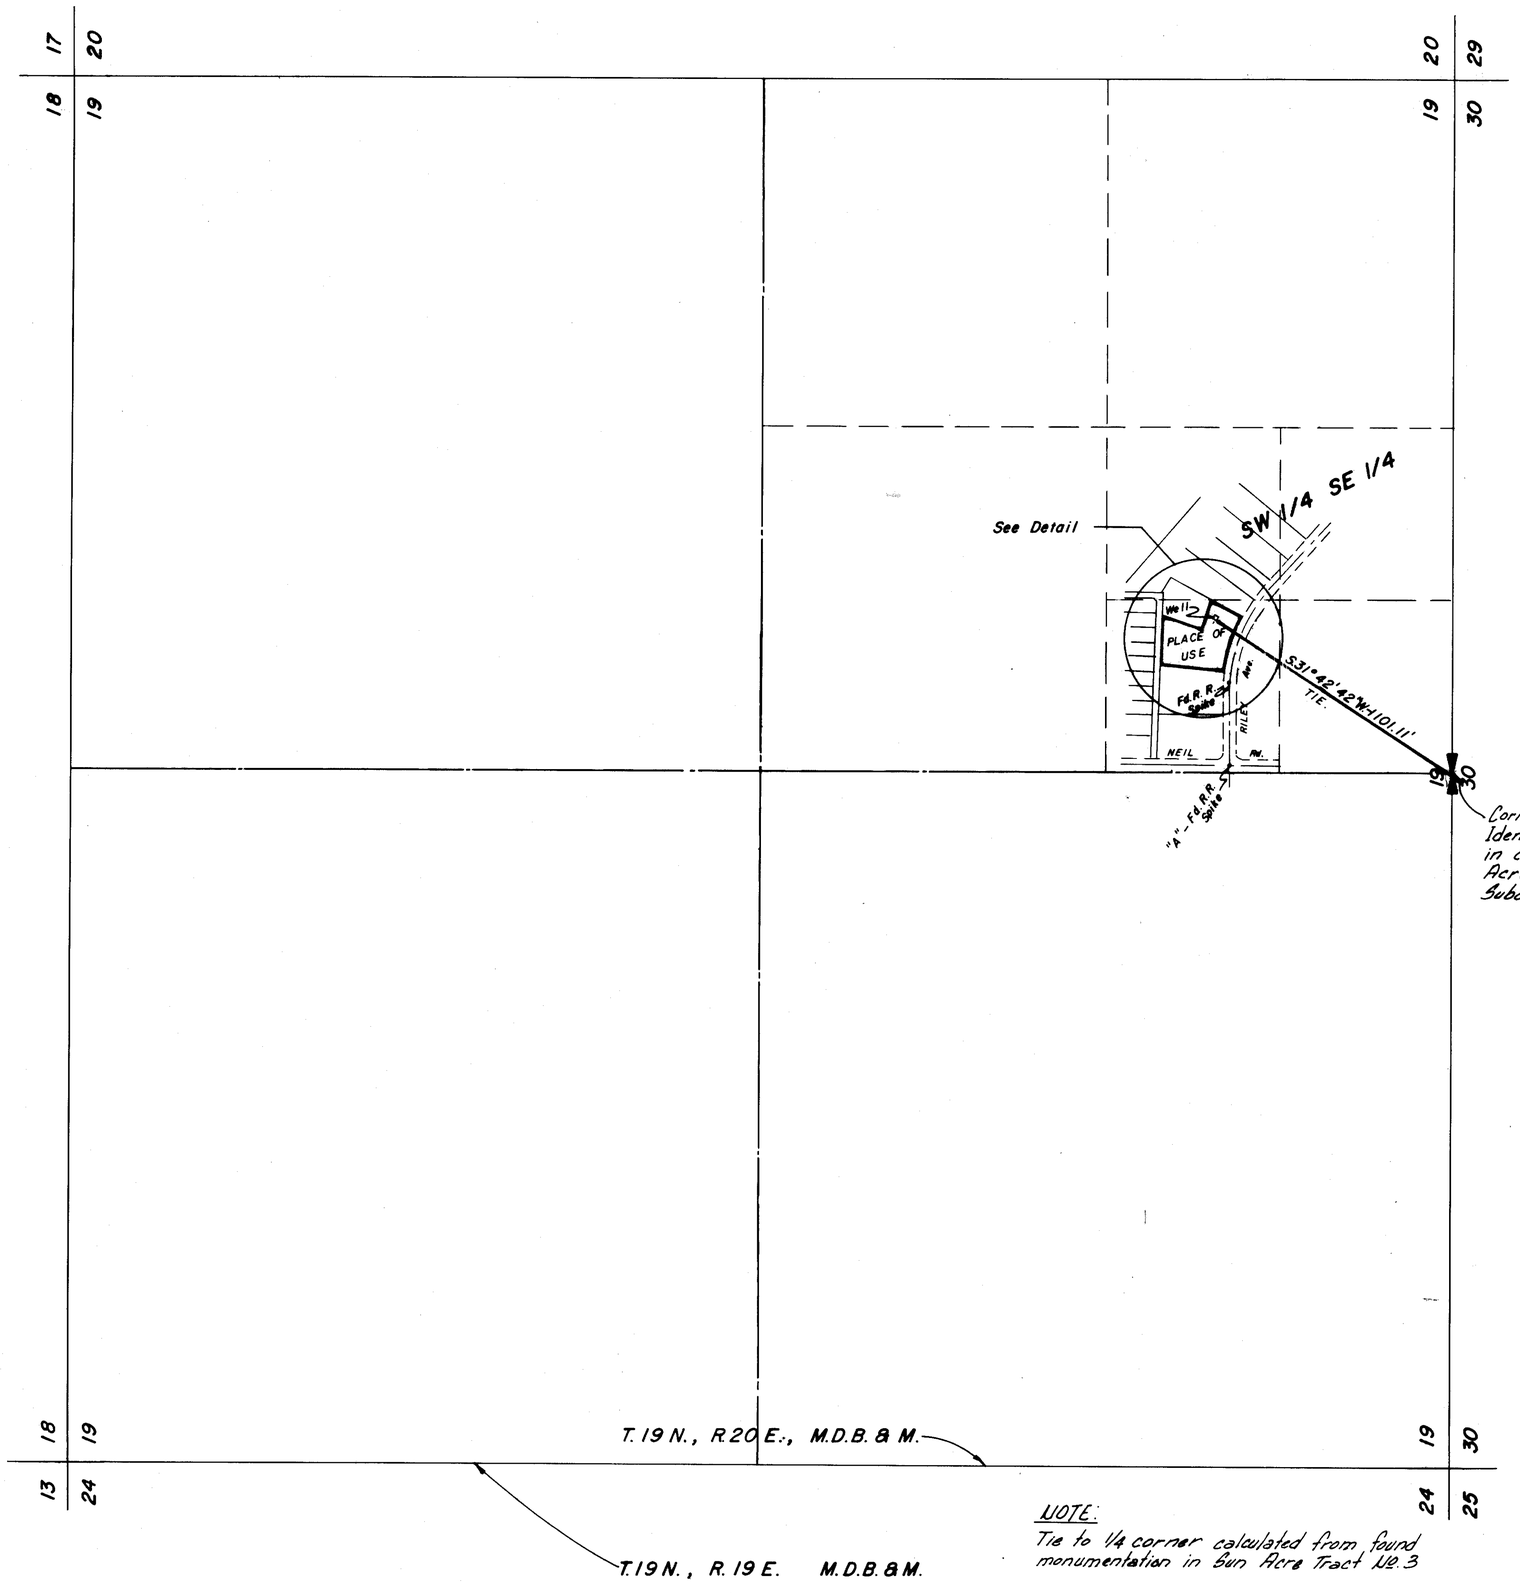

NOTE:
Tie to 1/4 corner calculated from found monumentation in Sun Acre Tract No. 3

Basis of Bearings: Sun Acres Tract No. 3
Washoe Co., Nevada.

SCALE: 1" = 300'

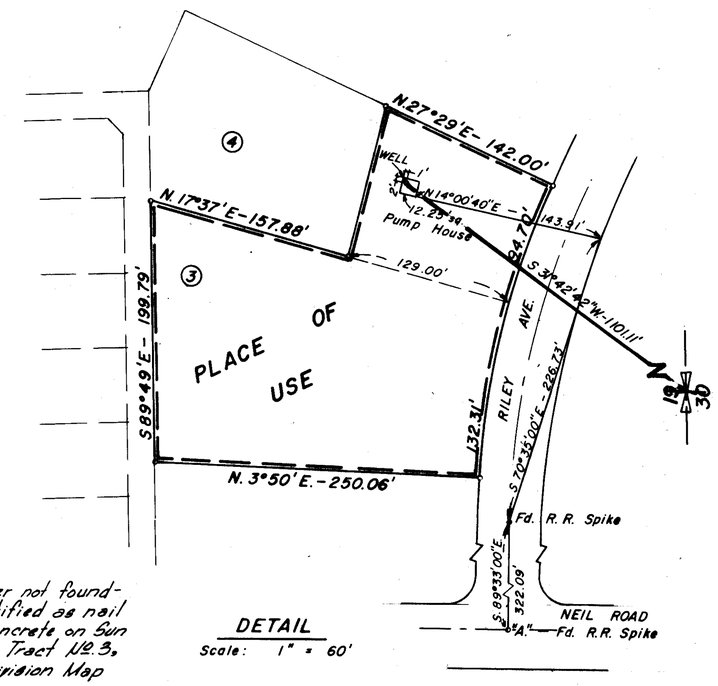

DETAIL
Scale: 1" = 60'

State of Nevada
County of Washoe ss

I Richard W. Arden, being first duly sworn, depose and say that this map, consisting of one sheet, has been correctly drawn to the designated scale from field notes of a survey made by me or under my supervision and dierection, between the 27th day of July and the 11th day of Aug., 1972; that it truly and correctly represents the proposed location and extent of the works used to divert water from an underground source in Washoe County Nevada, by C.S. Dunn for irrigation and domestic purposes. That the proposed point of diversion, the location and names of all other works which will cross or connect with the proposed works, the boundary of all lands, showing by 40-acre subdivisions the areas proposed to be served, are fully and correctly designated thereon.

Richard W. Arden
Richard W. Arden
State Water Right Surveyor #307

Subscribed and sworn to before me on this 7th day of Sept., 1972.

Carol Ann Adams
Notary Public

CAROL ANN ADAMS
Notary Public — State of Nevada
Washoe County
My Commission Expires June 25, 1975

600 300 0 300 600

FILED
SEP 7 1972
STATE ENGINEER'S OFFICE

MAP
TO ACCOMPANY APPLICATION
TO APPROPRIATE WATER
FOR IRRIGATION & DOMESTIC PURPOSES
IN WASHOE COUNTY
BY C. S. DUNN
FROM AN UNDERGROUND SOURCE

S-E-A. CONSULTING ENGINEERS/PLANNERS
950 INDUSTRIAL WAY
SPARKS, NEVADA

JOB No. T2265
AUG. 10, 1972
R.W.A./R.w.b.

CERTIFICATE No. 8502 ISSUED 5-21-75

26765

SHEET 1 of 1