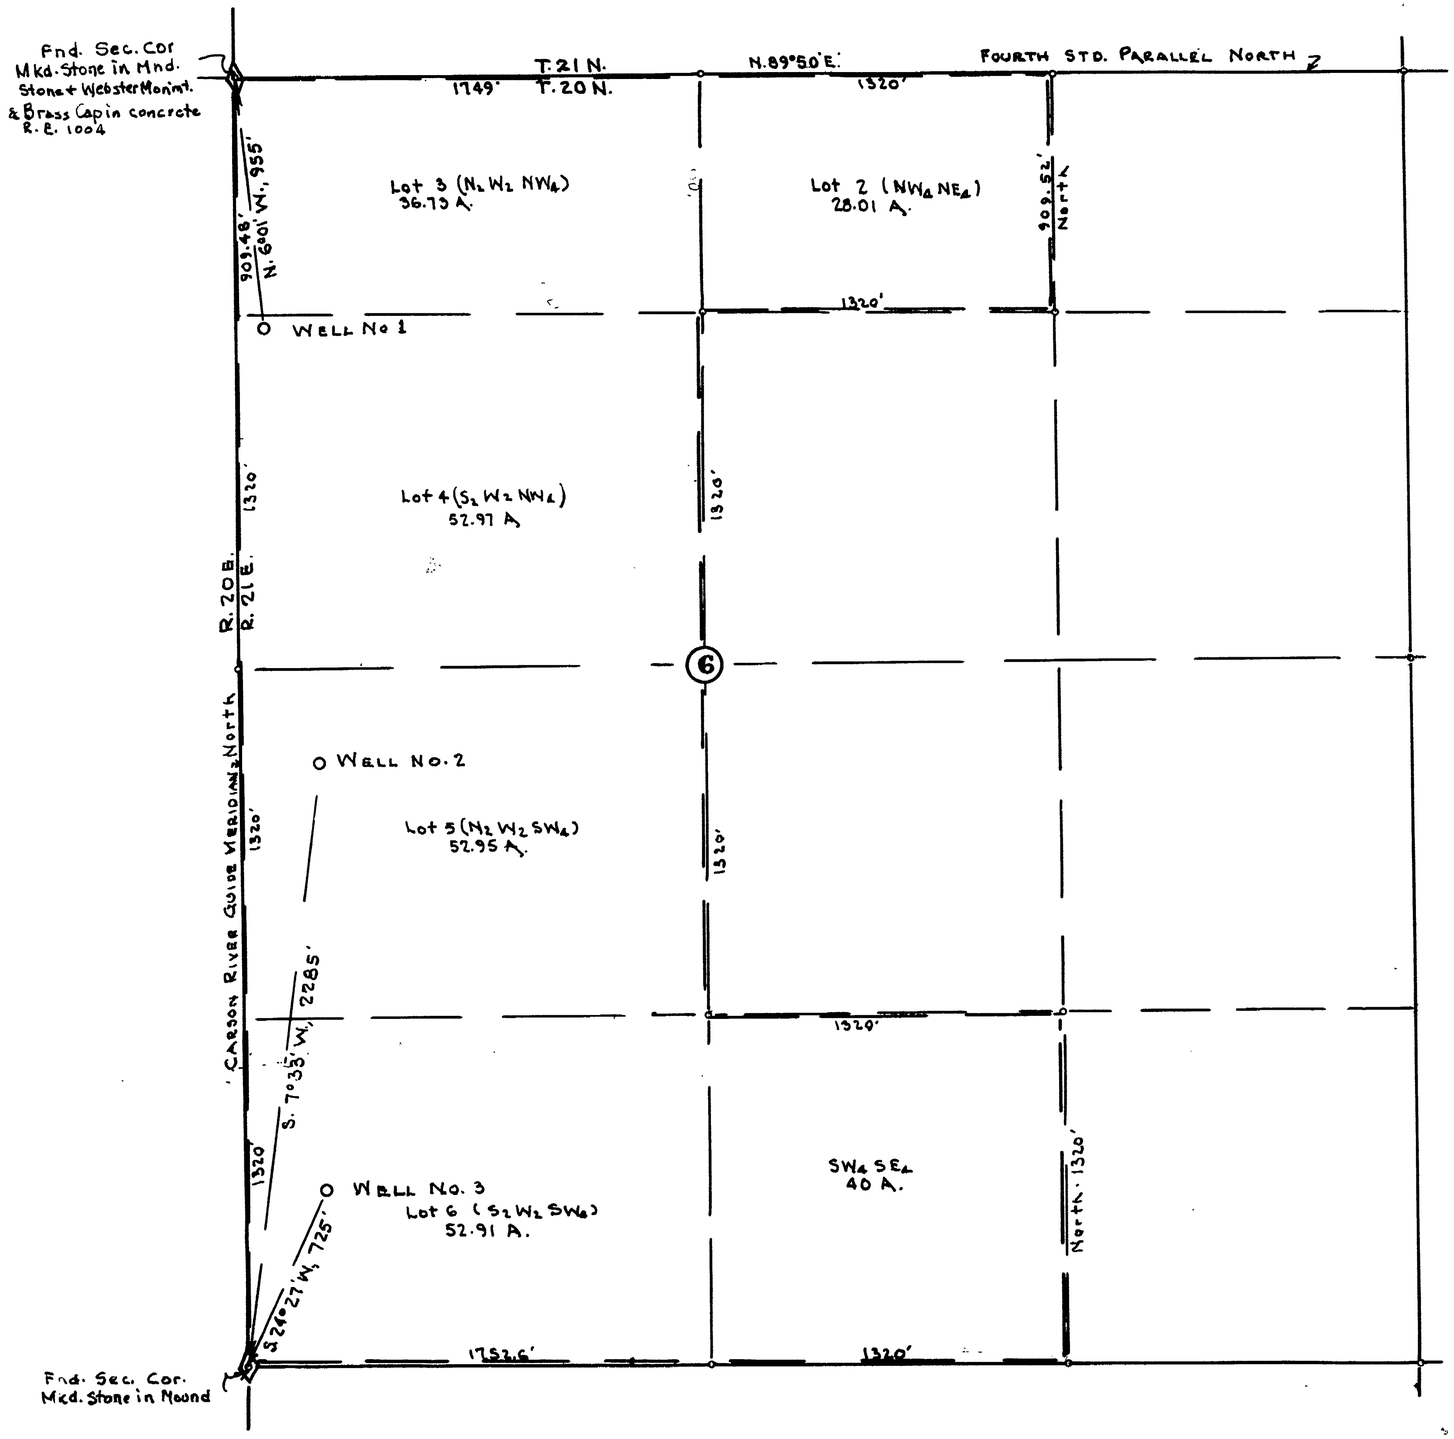

N

M.D.B.&M.

State of Nevada
County of Washoe ss

I, John E. Curran, being first duly sworn, depose and say that this map consisting of 1 sheet has been correctly drawn to the designated scale from field notes of a survey made be me on June 13, 1972; that it truly and correctly represents the proposed locations and extent of the works used to divert water from Underground Source in Washoe County by Ralph Tucker for Irrigation, Domestic & Stockwatering Purposes. The location and names of all other works which will cross or connect with the proposed works and the boundary of all lands, shown by 40 Acre subdivisions; the area of the proposed lands to be irrigated are fully and correctly designated hereon.

John E. Curran
State Water Right Surveyor
P.E. & L.S. No. 258

Julia Anne Eichelberry-Patterson

Subscribed and sworn to before me this 14th day of June, 1972.
Notary Public in and for Washoe Co. Nevada

Julia Anne Eichelberry-Patterson
Notary Public — State of Nevada
Washoe County
My Commission Expires Sept. 14, 1975

FILED
JUN 15 1972
STATE ENGINEER'S OFFICE

BASIS OF BEARINGS - G.L.O Plat - True North

MAP TO ACCOMPANY APPLICATION TO APPROPRIATE WATER FOR IRRIGATION-DOMESTIC & STOCKWATERING BY RALPH TUCKER FROM UNDERGROUND SOURCE ~

36541 26777 26776 26775