E 1/2 OF SECTION 20, T.21S., R.61E., M.D.B.&M.
CLARK COUNTY, NEVADA

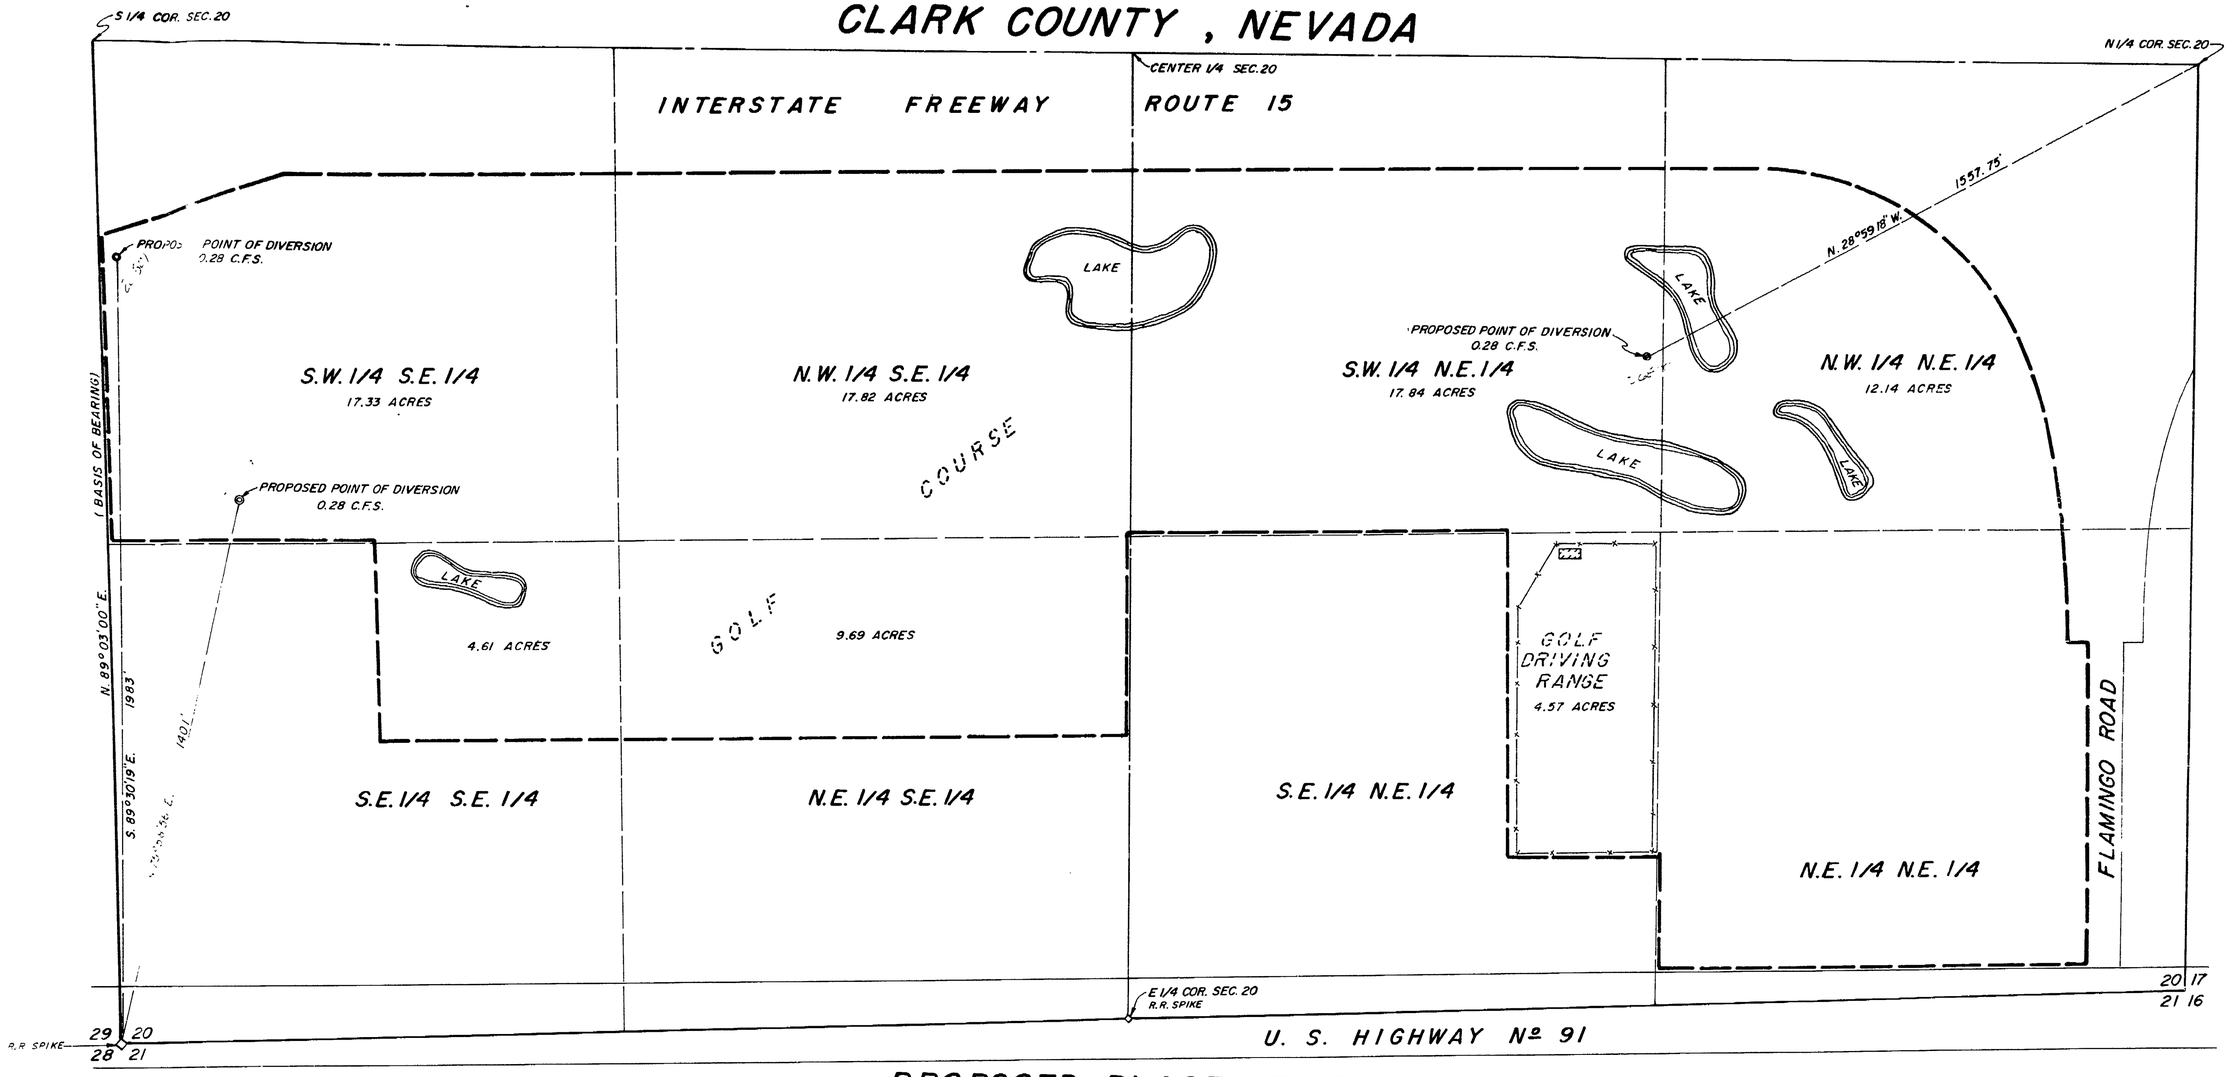

PROPOSED PLACE OF USE

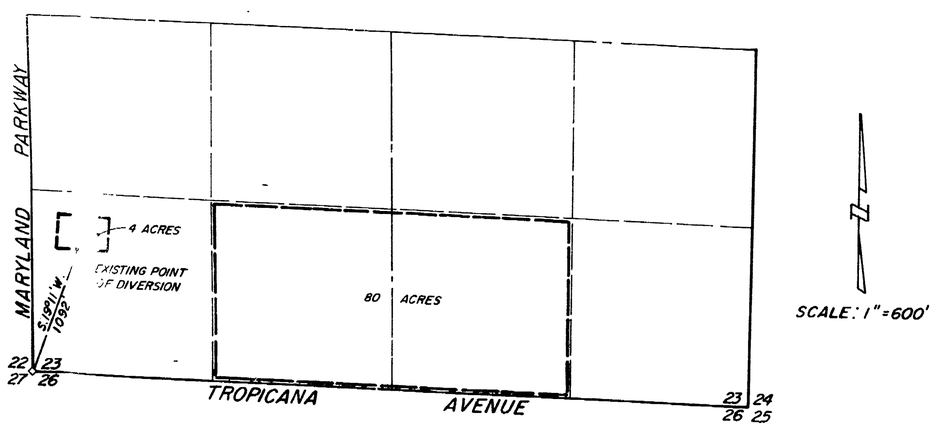

S 1/2 OF SECTION 23, T.21S., R.61E., M.D.B.&M.

EXISTING PLACE OF USE

STATE OF NEVADA } SS
COUNTY OF CLARK }

I, STERLING C. DITSWORTH, BEING FIRST DULY SWORN DEPOSE AND SAY THAT THIS MAP CONSISTING OF ONE SHEET, HAS BEEN CORRECTLY DRAWN TO THE DESIGNATED SCALE FROM FIELD NOTES OF A SURVEY MADE UNDER MY SUPERVISION AND DIRECTION ON THIS 13TH DAY OF JULY, 1972, THAT IT TRULY AND CORRECTLY REPRESENTS THE PROPOSED LOCATION AND EXTENT OF THE WORKS USED TO DIVERT WATER FROM THE LAS VEGAS ARTESIAN BASIN IN CLARK COUNTY BY M & R INVESTMENT COMPANY FOR QUASI-MUNICIPAL, RECREATION AND DOMESTIC USE AND THAT THE BOUNDARIES OF THE LANDS EMBODIED IN THE TRACT OWNED OR CONTROLLED BY THE APPLICANT AND UPON WHICH IT IS PROPOSED TO USE THE WATER APPLIED FOR, ARE FULLY AND CORRECTLY DESIGNATED THEREON.

Sterling C. Ditsworth
STATE WATER RIGHT SURVEYOR Nº 348

-SCALE: 1" = 200'-

200 0 200 400 600

FILED
SEP 8 1972
STATE ENGINEER'S OFFICE

SUBSCRIBED AND SWORN TO BEFORE ME THIS 25TH DAY OF July, 1972

Phyllis J. Knight
NOTARY PUBLIC IN AND FOR CLARK COUNTY, NEVADA

MY COMMISSION EXPIRES June 20, 1976

PHYLLIS J. KNIGHT
Notary Public—State of Nevada
COUNTY OF CLARK
My Commission Expires June 20, 1976

AMENDED 9/6/72 S.C.D.

MAP TO ACCOMPANY APPLICATION FOR CHANGE IN PLACE OF USE & POINT OF DIVERSION OF PERMIT Nº 10608, CERTIFICATE Nº 2858 BY M & R INVESTMENT COMPANY FROM LAS VEGAS ARTESIAN BASIN CLARK COUNTY, NEVADA

26801 26800 26799