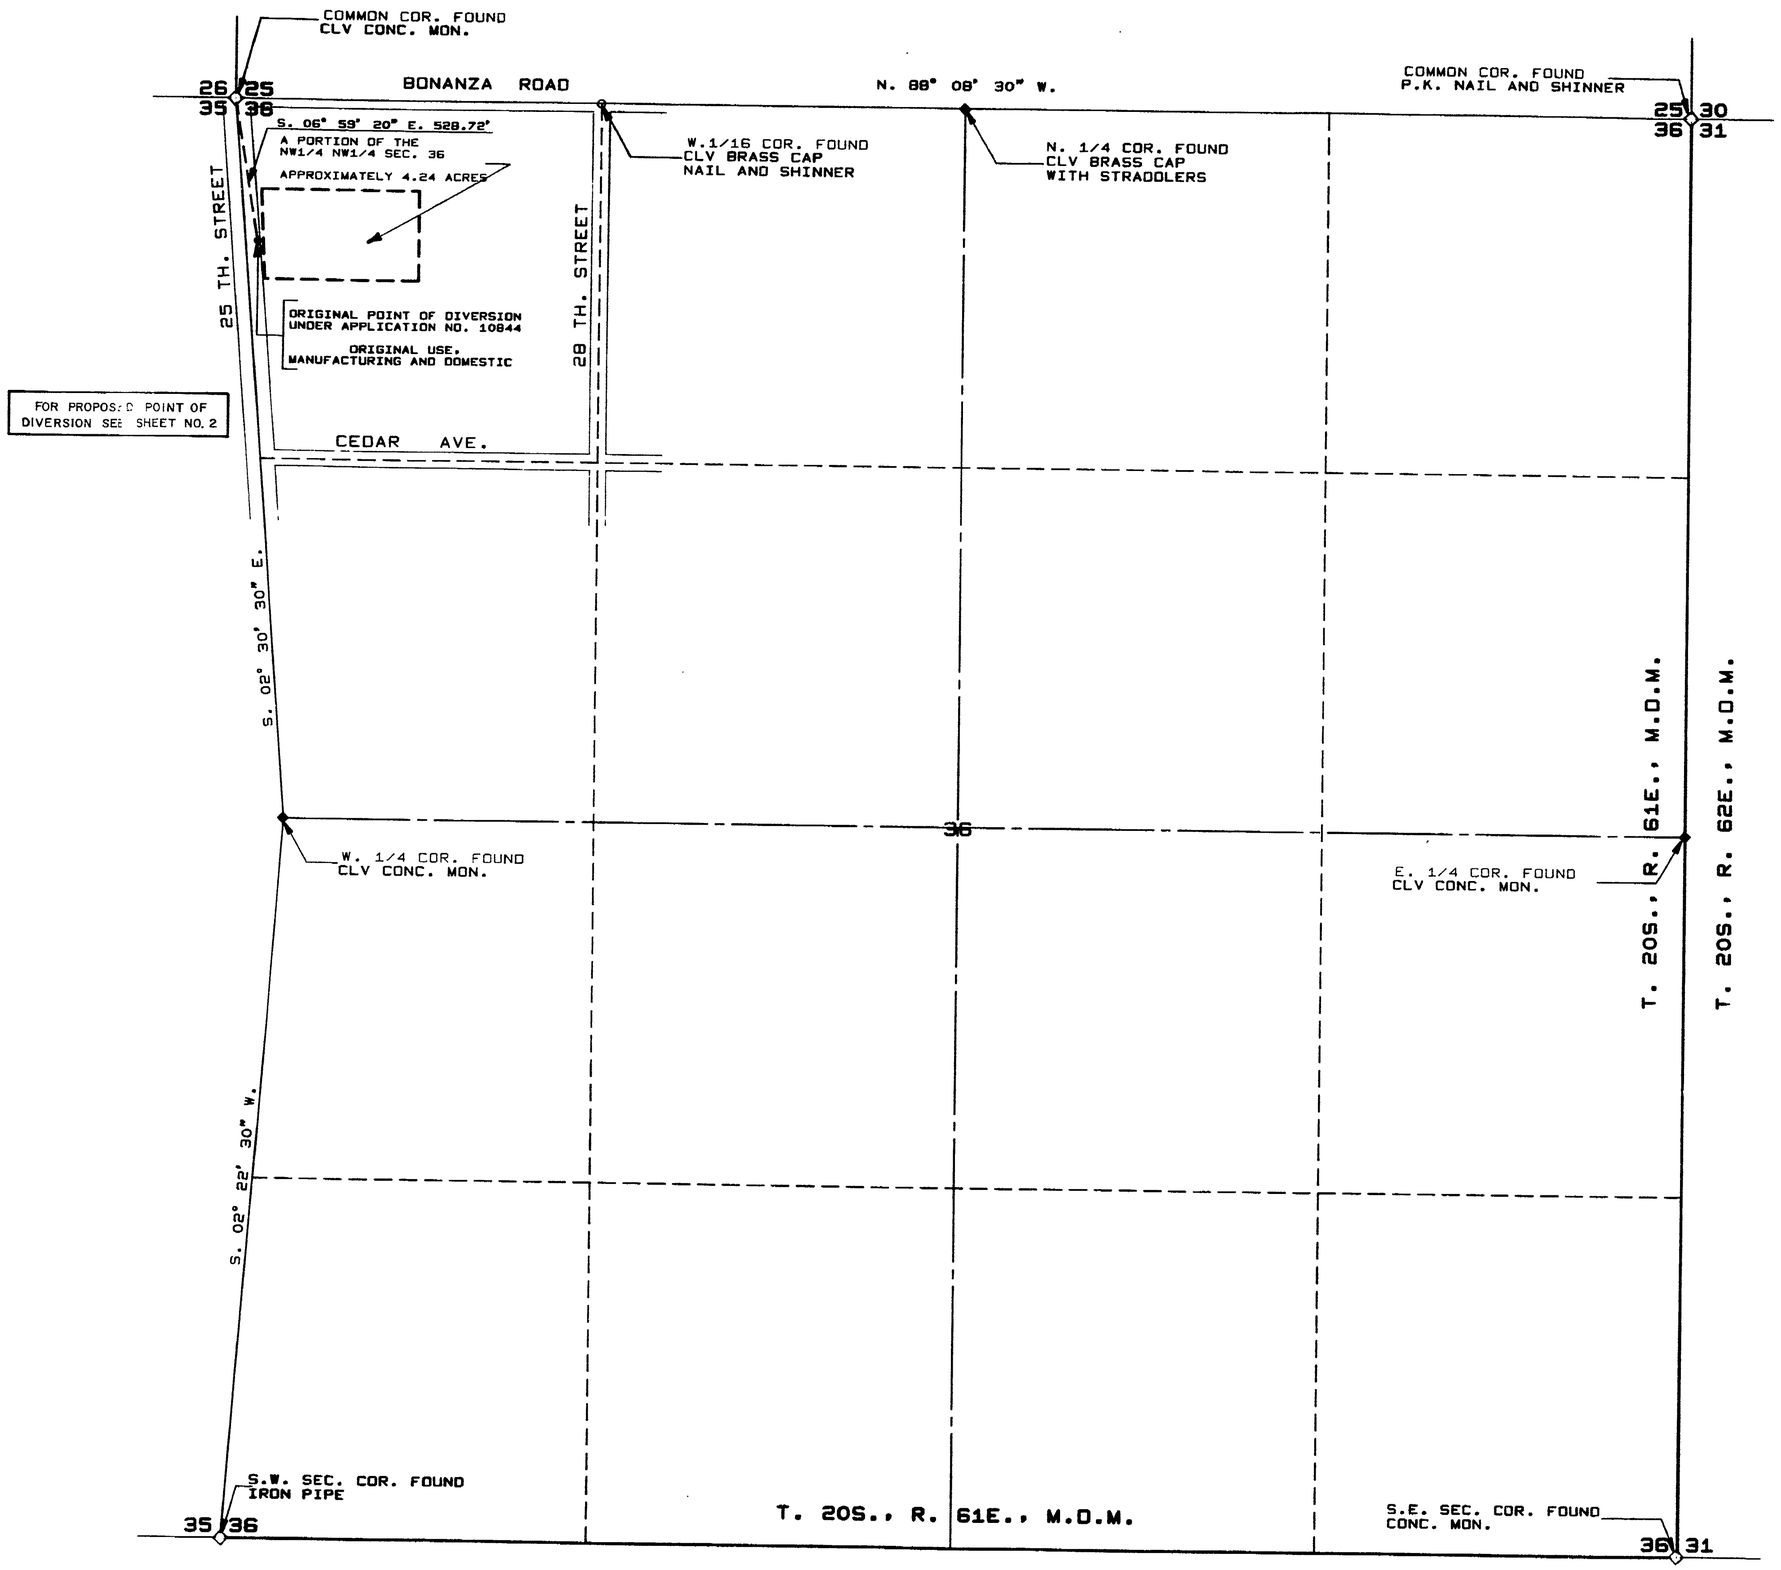

BASIS OF BEARING,
THE NORTH LINE OF THE NW QUARTER OF SEC. 36 T 20S., R 61E., M.D.M. SHOWN AS N. 88° 08' 30" W. ON THE PLAT OF ARTESIAN ACRES, RECORDED IN BOOK 1, PAGE 38 OF PLATS, CLARK COUNTY, NEVADA RECORDS.

SCALE
1"-300'

250 150 50
300 200 100 0 300 600 900

FILED
JUN 28 1972
STATE ENGINEER'S OFFICE

CITY OF LAS VEGAS, NEVADA
DEPARTMENT OF PUBLIC WORKS

MAP TO ACCOMPANY
APPLICATION FOR CHANGE
IN POINT OF DIVERSION, MANNER OF USE AND PLACE OF USE FOR
RECREATION (IRRIGATION OF GOLF COURSE)
BY THE CITY OF LAS VEGAS, NEVADA
FROM LAS VEGAS VALLEY WATER BASIN

DR. BY CALCOMP	CKD. BY WLJ	APPR'D	
DATE 6 AUG. 71	DATE 6 AUG. 71	DATE	

26802

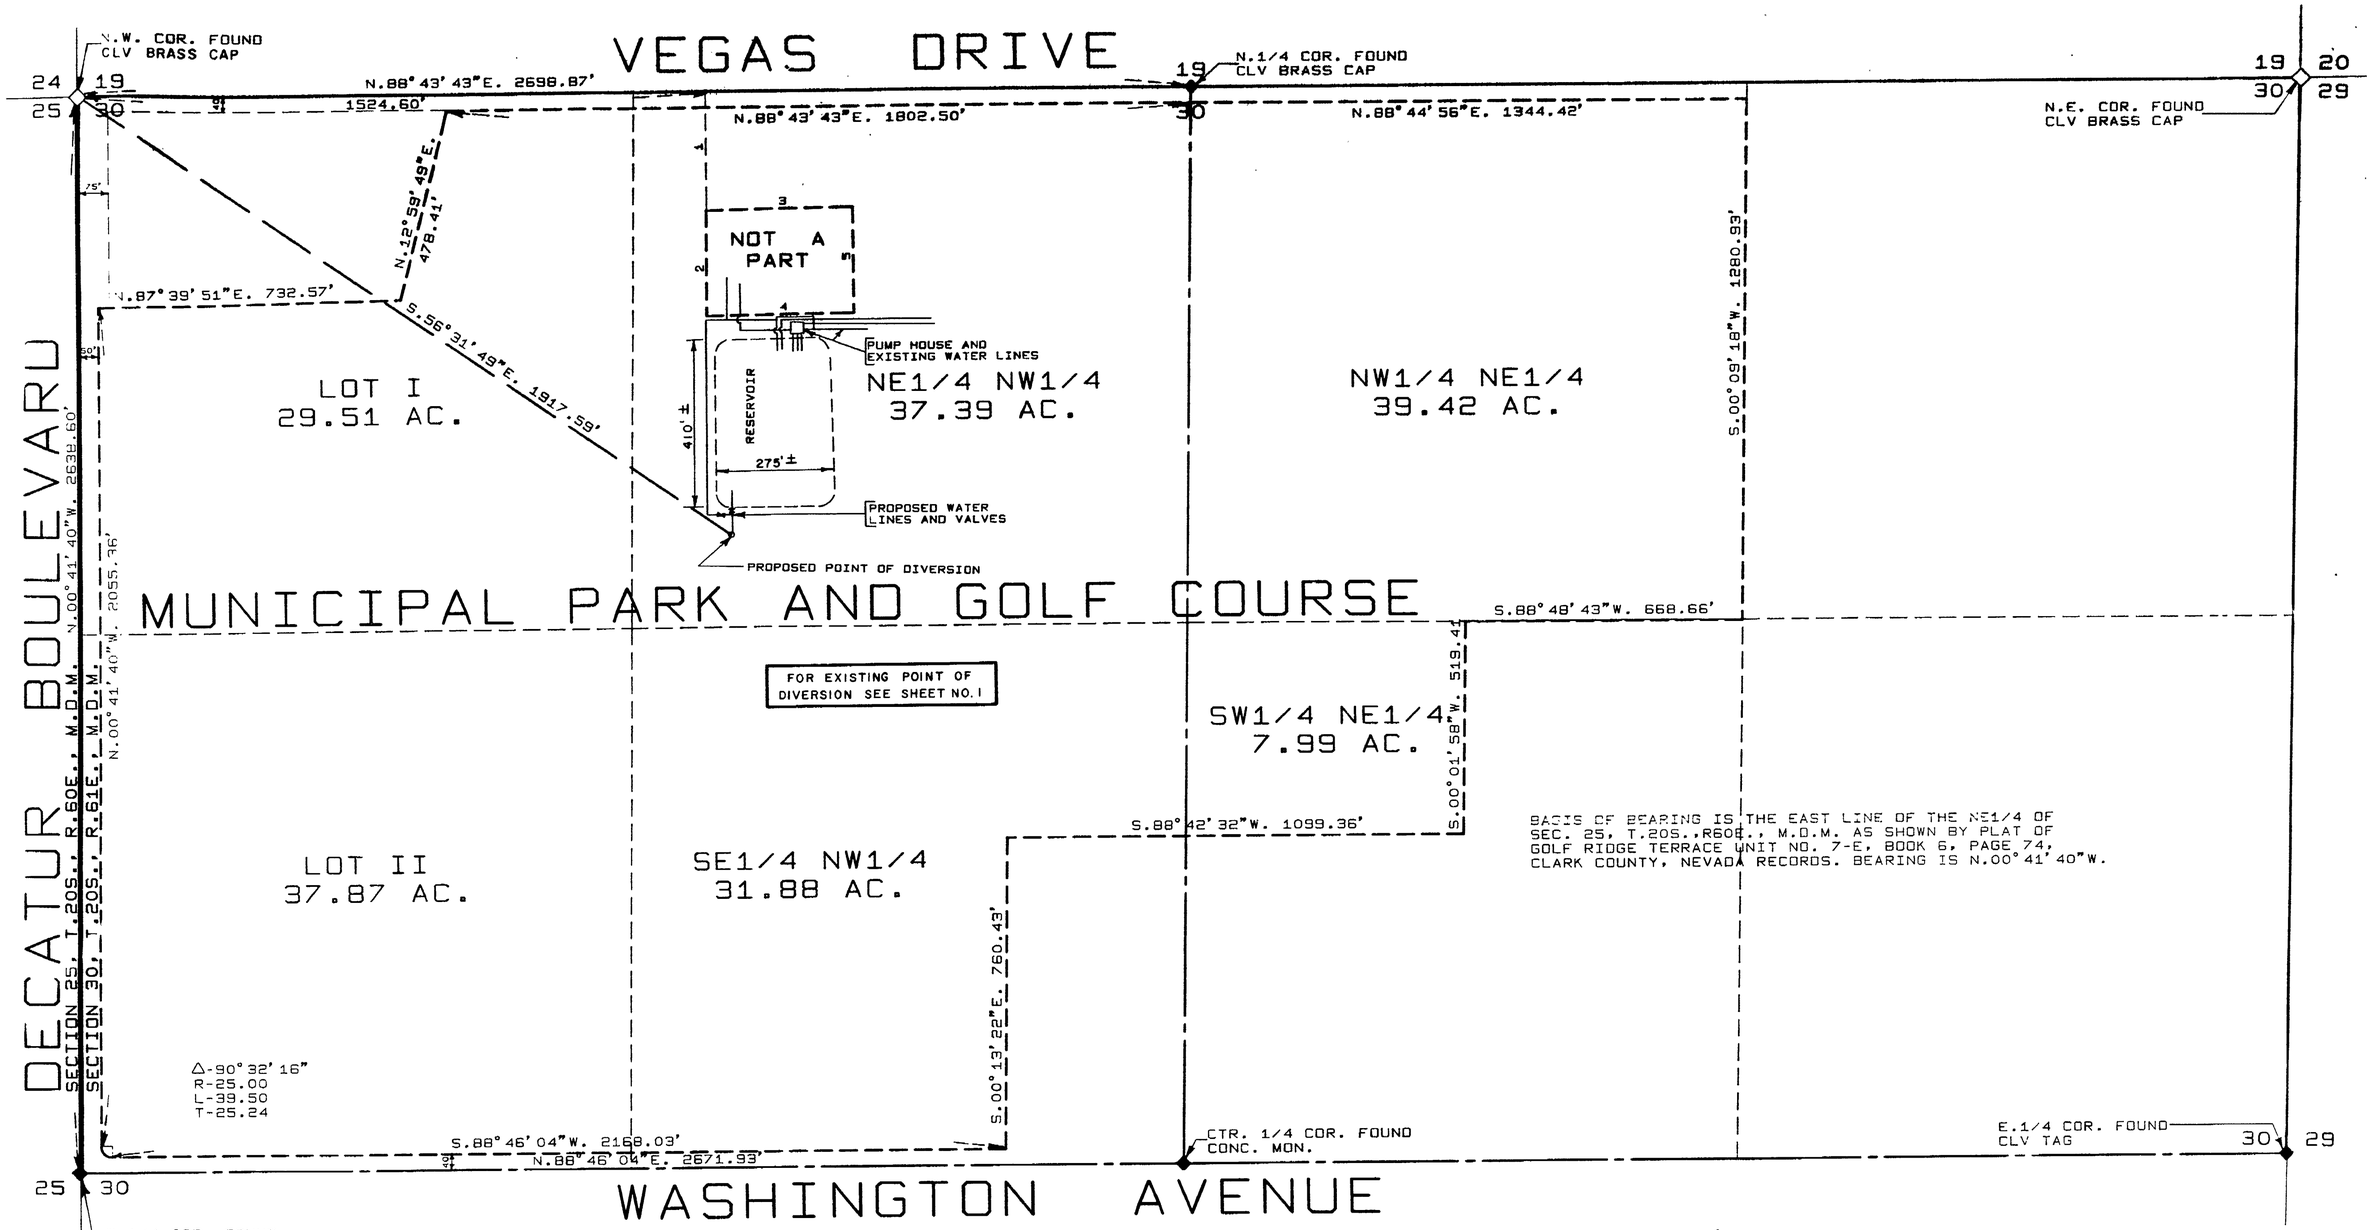

BASIS OF BEARING IS THE EAST LINE OF THE NE1/4 OF SEC. 25, T.20S., R60E., M.D.M. AS SHOWN BY PLAT OF GOLF RIDGE TERRACE UNIT NO. 7-E, BOOK 6, PAGE 74, CLARK COUNTY, NEVADA RECORDS. BEARING IS N.00° 41' 40"W.

LINE NO.	BEARING	DISTANCE
1	S 1° 09' 53" E	292.99 FT.
2	S 1° 09' 53" E	260.11 FT.
3	N 87° 58' 47" E	354.92 FT.
4	N 87° 56' 37" E	355.07 FT.
5	S 1° 11' 44" E	259.08 FT.

STATE OF NEVADA
SS
COUNTY OF CLARK

I, WARREN L. JAUBERT, BEING FIRST DULY SWORN, DEPOSE AND SAY THAT THIS MAP, CONSISTING OF 2 SHEETS, NUMBERED FROM 1 TO 2, INCLUSIVE, HAS BEEN CORRECTLY DRAWN TO THE DESIGNATED SCALE FROM FIELD NOTES OF A SURVEY MADE BY ME, (OR UNDER MY SUPERVISION AND DIRECTION), BETWEEN THE 28TH DAY OF SEPTEMBER AND THE 15TH DAY OF OCTOBER, 1970; THAT IT TRULY AND CORRECTLY REPRESENTS THE PROPOSED LOCATION AND EXTENT OF THE WORKS USED TO DIVERT WATER FROM THE LAS VEGAS VALLEY WATER BASIN IN CLARK COUNTY BY THE CITY OF LAS VEGAS FOR IRRIGATION PURPOSES. THAT THE PROPOSED POINT OF DIVERSION, THE APPROXIMATE SIZE AND CAPACITY OF DIVERTING CONDUIT, AND ALL OTHER WORKS OR STREAMS WHICH ARE CROSSED BY OR CONNECTED WITH SAID WORKS, ARE FULLY AND CORRECTLY DESIGNATED HEREON.

Warren L. Jaubert
STATE WATER RIGHT SURVEYOR, NO. 326

SUBSCRIBED AND SWORN TO BEFORE ME THIS 6th DAY OF August, 1971

Judith Ann Pingpank
NOTARY PUBLIC IN AND FOR CLARK COUNTY, NEVADA

MY COMMISSION EXPIRES Oct. 11, 1973

JUDITH ANN PINGPANK
Notary Public—State of Nevada
COUNTY OF CLARK
My Commission Expires Oct. 11, 1973

FILED
JUN 28 1972
STATE ENGINEER'S OFFICE

CERTIFICATE NO. ISSUED

SCALE
1"-200'

200 100 0 200 400 600

CITY OF LAS VEGAS, NEVADA
DEPARTMENT OF PUBLIC WORKS

MAP TO ACCOMPANY APPLICATION FOR CHANGE IN POINT OF DIVERSION, MANNER OF USE AND PLACE OF USE FOR RECREATION (IRRIGATION OF GOLF COURSE) BY THE CITY OF LAS VEGAS, NEVADA FROM LAS VEGAS VALLEY WATER BASIN

DR. BY CALCOMP	CKD. BY WLJ	APPR'D	FIELD BOOK
DATE 06AUG71	DATE 06AUG71	DATE	67 - SX

26802