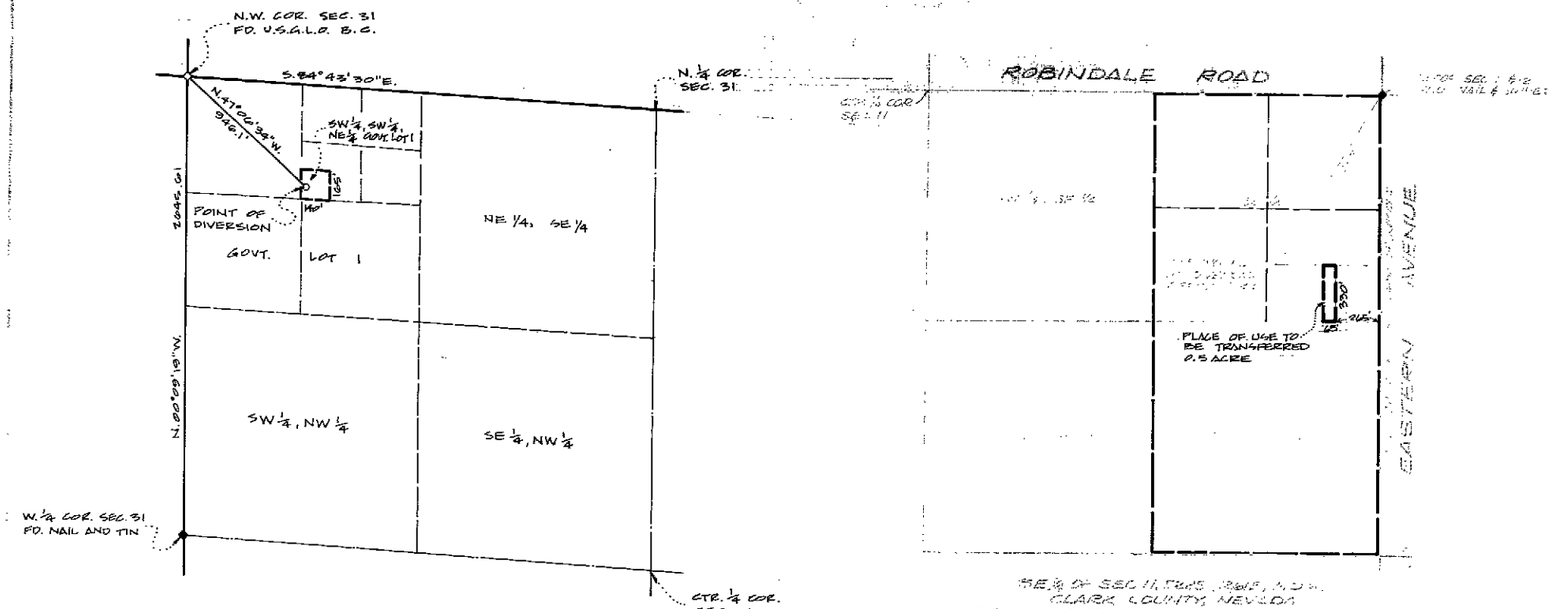

NW ¼ OF SEC. 31, T.21S., R.62E., M.D.M.
CLARK COUNTY, NEVADA
SHOWING PROPOSED POINT OF DIVERSION
AND PLACE OF USE

BASIS OF BEARING

S.84°43'30"E. BEING THE BEARING OF THE NORTH LINE OF THE NW¼ OF SEC. 31, T21S, R62E, MDM AS SHOWN BY PLAT ON FILE IN THE CLARK COUNTY RECORDERS OFFICE FILE 16, PAGE 58

DAVID WEIR

MARCH 2, 1976.

Marvel D. Olthoff
MARVEL D. OLTHOFF
NOTARY PUBLIC, IN AND FOR THE COUNTY OF CLARK, STATE OF NEVADA

NOTARY PUBLIC – STATE OF NEVADA
CLARK COUNTY
MARVEL D. OLTHOFF
My Commission Expires Mar. 2, 1976

Kay L. Adams
LICENSED
WATER RIGHT SURVEYOR
NEVADA CERTIFICATE NO. 396

26815 CERTIFICATE No. 8485 ISSUED 4-4-75

OFFICE
STATE ENGINEER
1972 AUG 8 AM 9 33

OFFICE
STATE ENGINEER
1972 JUL 3 AM 11 09

FILED
AUG 08 1972
STATE ENGINEER'S OFFICE

MAP TO ACCOMPANY ... ON
CHANGE ... AND CHANGE IN PLACE OF USE
OF APPLICATION Nº 14469
IRRIGATION AND DOMESTIC USE
by
DAVID WEIR
from
THE LAS VEGAS ARTESIAN BASIN

26815