SW¼ NW¼ and SE¼ NW¼ Sec. 2, T.20S., R.60E., M.D.M.
Clark County, Nevada

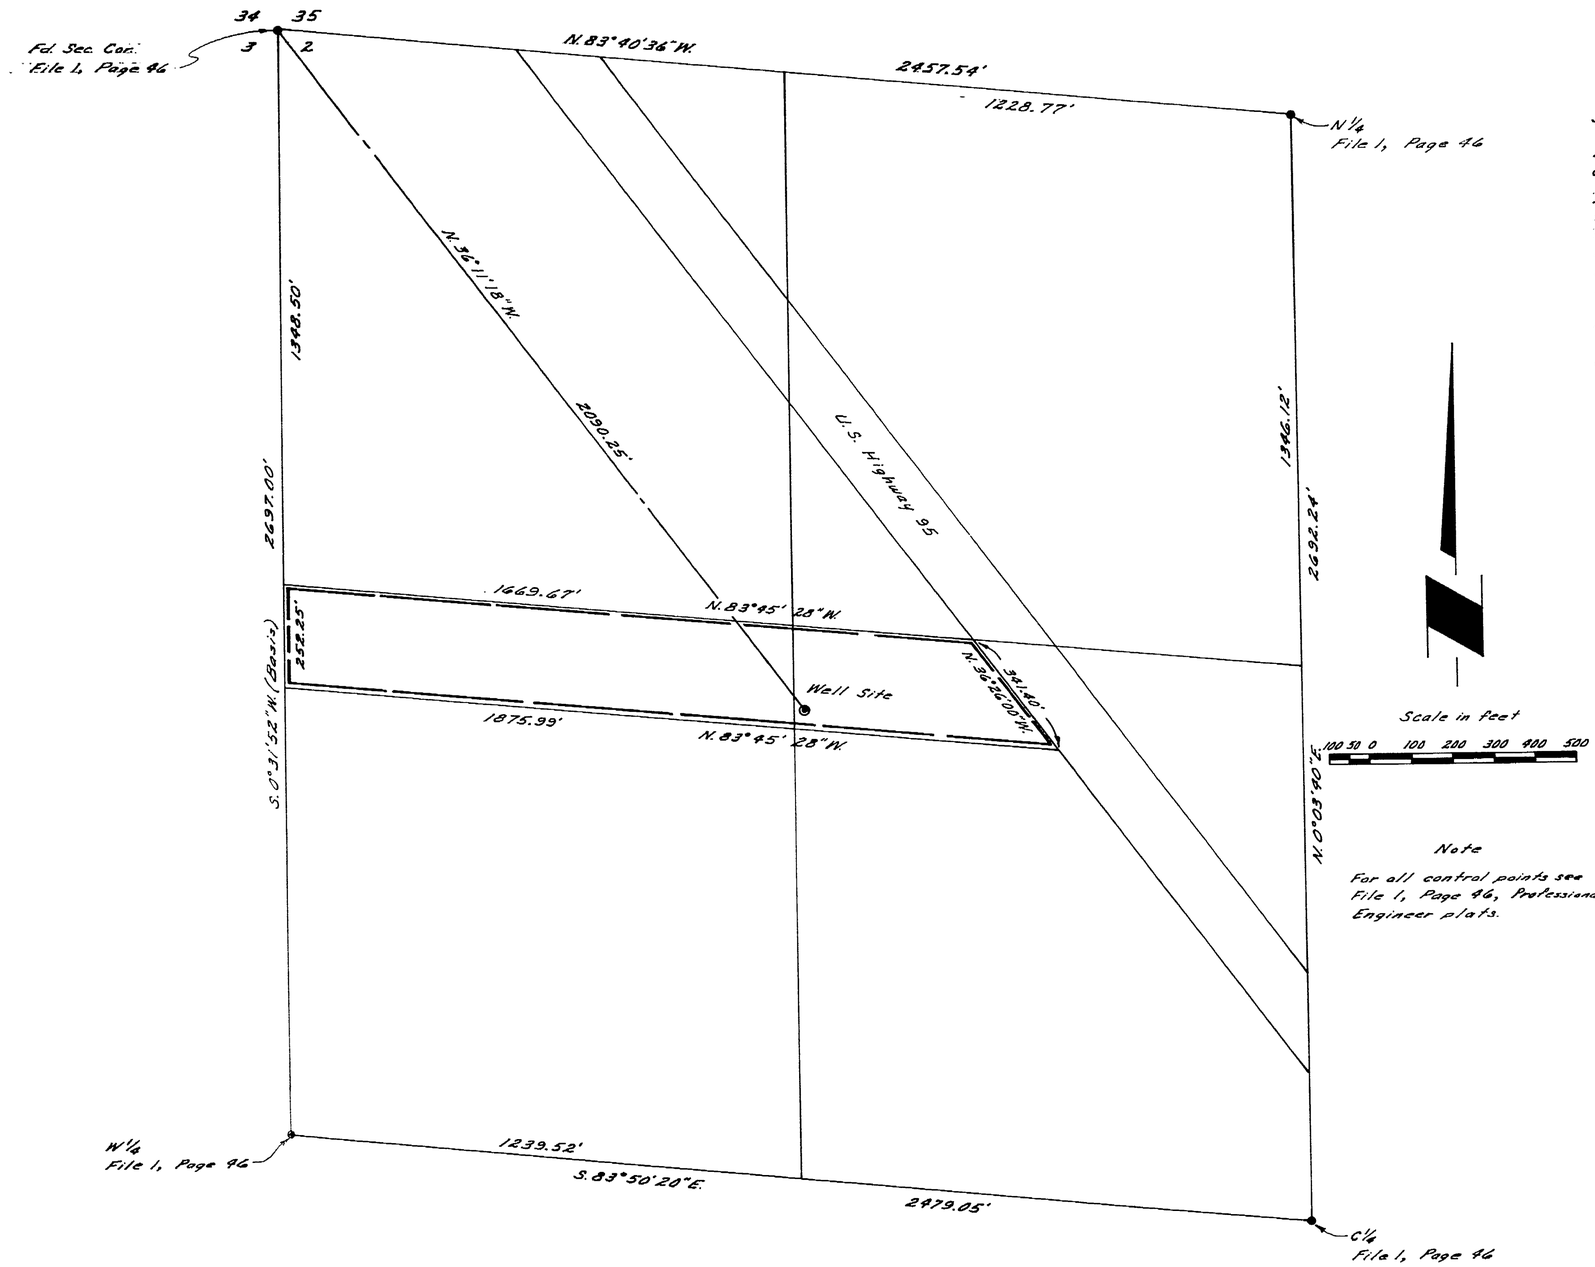

Note

For all control points see File 1, Page 46, Professional Engineer plats.

POINT OF DIVERSION

SE¼ NW¼ SEC. 2, T.20S., R.60E., M.D.M., NEVADA

State of Nevada }
County of Clark } SS

I, Wayne M. Hink, being first duly sworn, depose and say that this map, consisting of one sheet, is correctly drawn to the designated scale from field notes of a survey made by me on the 25th of May, 1972; that it truly represents the location and extent of the works used to divert water from The Las Vegas Artesian Basin by Charles L. Painter for "Quasi-Municipal-Subdivision Use" and that the boundaries of the lands embodied in the tract owned by the applicant and upon which it is proposed to use the water applied for are fully and correctly designated thereon.

Wayne M. Hink
State Water Right Surveyor Certificate 334

REGISTERED LAND SURVEYOR - STATE OF NEVADA
WAYNE M. HINK
No. 2051

Subscribed and sworn to before me this 19th day of June, 1972
Doris M. Myers
Notary Public in and for Clark County, Nevada

DORIS M. MYERS
Notary Public—State of Nevada
COUNTY OF CLARK
My Commission Expires July 13, 1974

My commission expires

REGISTERED LAND SURVEYOR - STATE OF NEVADA
WAYNE M. HINK
No. 2051

BASIS OF BEARING

(S.0°31'52"W.) West boundary line of the NW¼ of Section 2, T.20S., R.60E., M.D.M., Clark County, Nevada as recorded in Professional Engineer Plats, File 1, Page 46 in the Recorder's Office at Clark County, Nevada.

FILED
JUL 05 1972
STATE ENGINEER'S OFFICE

MAP TO ACCOMPANY APPLICATION
FOR
QUASI-MUNICIPAL-SUBDIVISION USE
BY
CHARLES L. PAINTER
1921 PINTO LANE, LAS VEGAS, NEVADA 89106
FROM
LAS VEGAS ARTESIAN BASIN

26820