STATE OF NEVADA
County of White Pine } ss.

I, Wallace T. Boundy, being first duly sworn, depose and say that this map, consisting of one sheet, has been correctly drawn to the designated scale from field notes of a survey made under my supervision and direction between the 24th day of June, 1972, and the 26th day of June, 1972, that it truly and correctly represents the proposed location and extent of the works used to divert water from underground sources in White Pine County, by LaMoyne Addleman for irrigation and domestic purposes. That the proposed point of diversion, the approximate location and size of the diverting channel, all reservoirs or basins, the location and names of all other works which will cross or connect with the proposed works, and the boundary of all lands, showing by 40-Acre subdivisions the areas proposed to be irrigated, are fully and correctly designated thereon.

Wallace T. Boundy
State Water Right Surveyor

Subscribed and sworn to before me this 26th day of June, 1972.

Ingrid A. Klaich
Notary Public in and for White Pine County, Nevada

INGRID A. KLAICH
Notary Public - State of Nevada
White Pine County, Nevada
My commission expires July 1, 1973

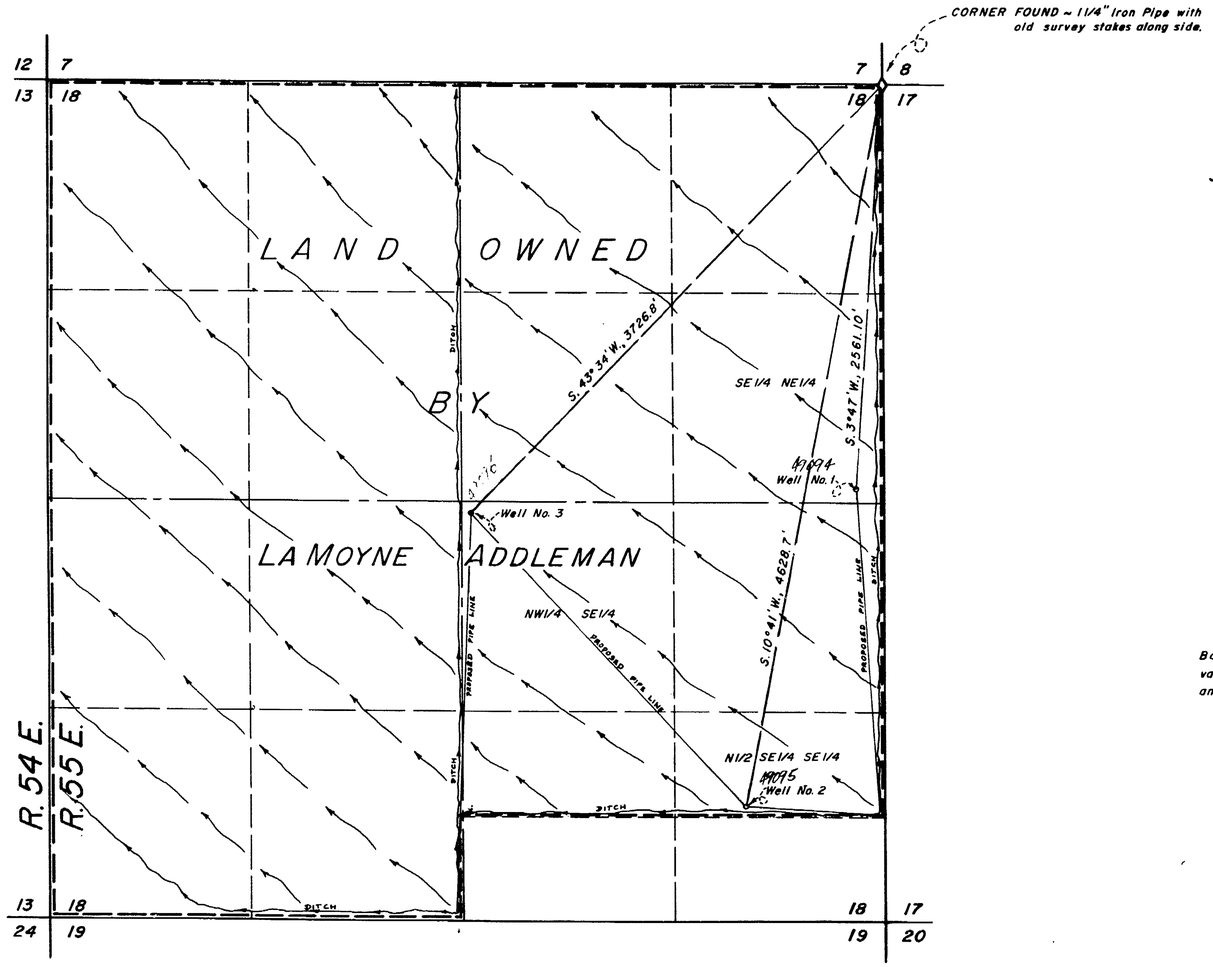

Basis of Bearing: Solar Observation between Section Corner found and Well No. 1.

T. 17 N., R. 55 E., M.D.B.&M.

FILED
JUL 07 1972
STATE ENGINEER'S OFFICE

0 500 1000 1500 2000
Scale ~ 1" = 500'

BOUNDY & FRASER, INC.

DATE	DESCRIPTION

FIELD	R.W.F.	CHECK	
DETAIL		APPROVED	
DESIGN		FILE No.	
TRACING	T.A.K.	DRG. No.	

MAP TO ACCOMPANY APPLICATION TO APPROPRIATE WATER

FOR IRRIGATION & DOMESTIC
BY LAMOYNE ADDLEMAN
FROM UNDERGROUND SOURCES

BOUNDY & FRASER, INC.

49094 49095 49096 30045 30044 30043 26826 26825 26824