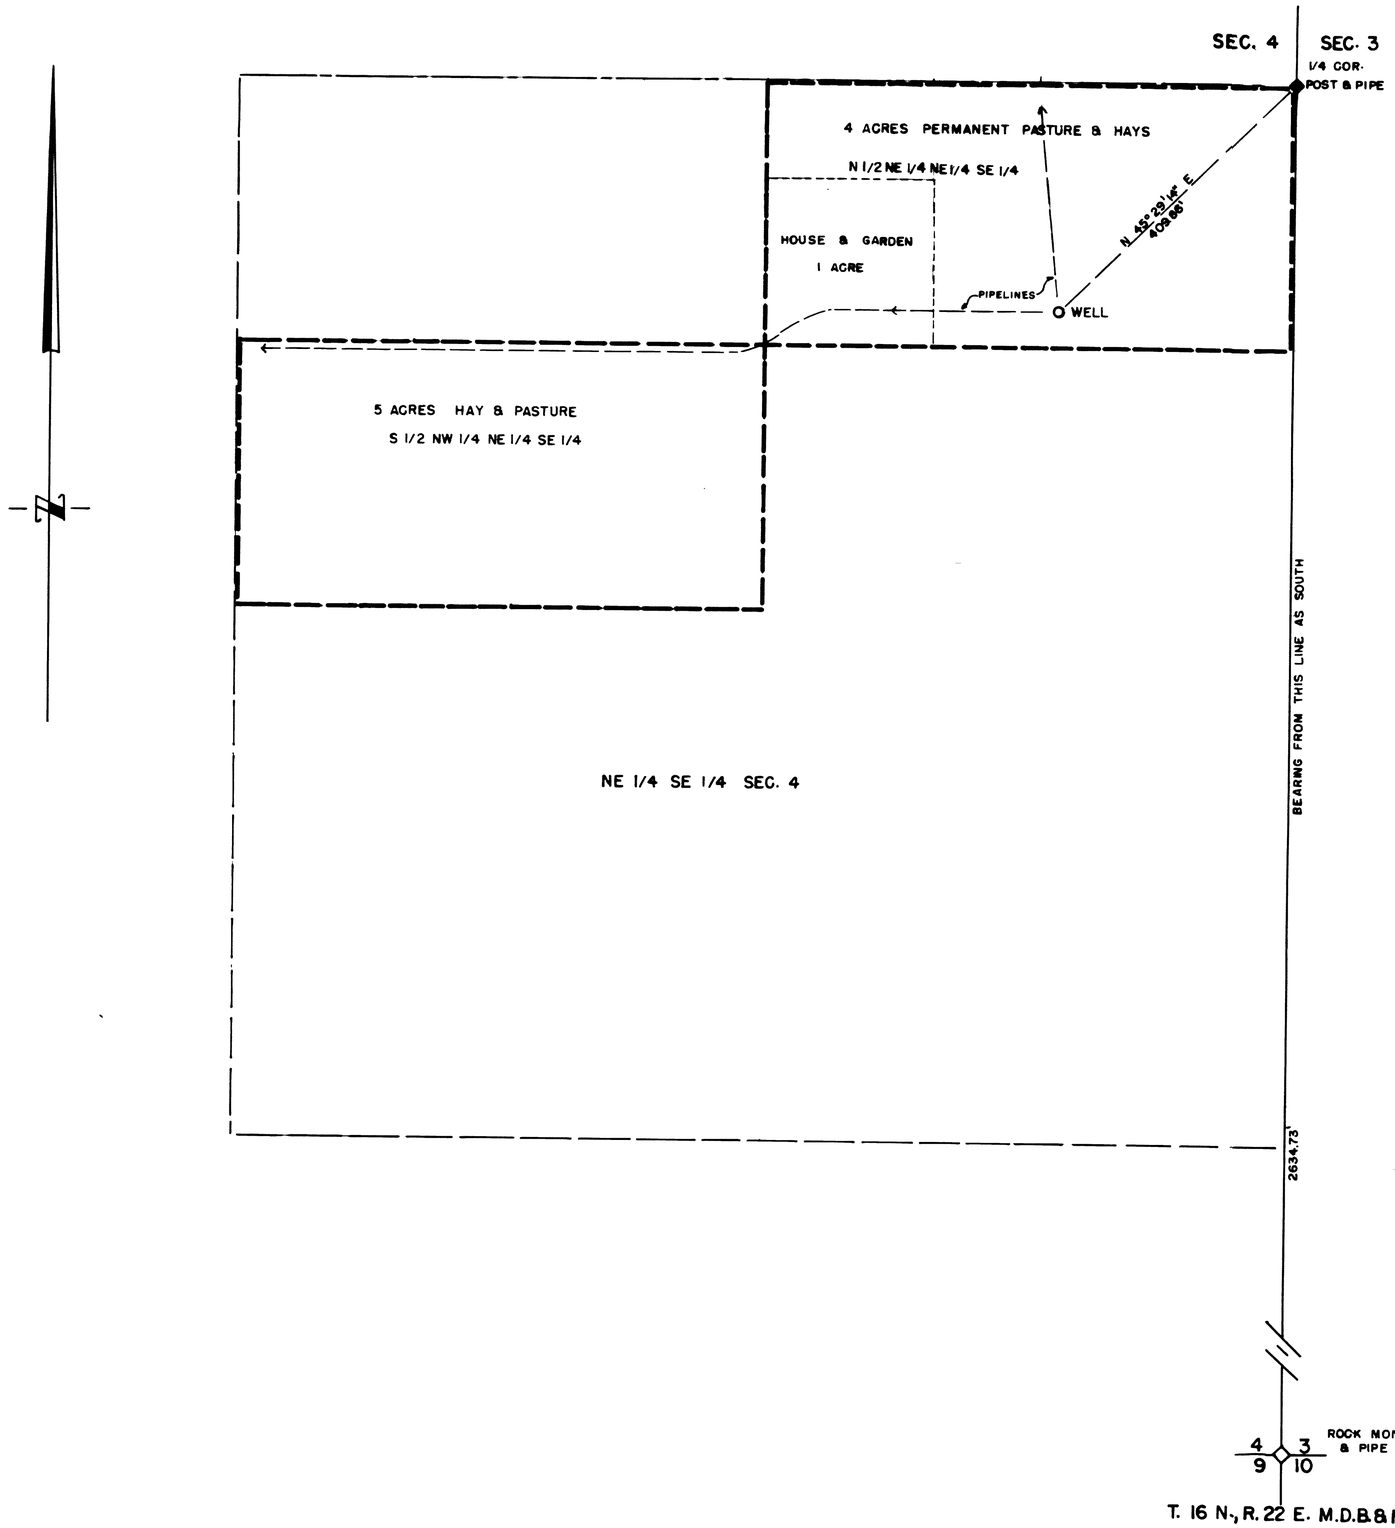

STATE OF NEVADA }ss
CARSON CITY

I, Walter G. Reid, being first duly sworn, depose and say that this map, consisting of one sheet, has been correctly drawn to the designated scale from field notes of a survey made by me on the 1st day of July, 1972, that it truly and correctly represents the proposed location and extent of the works used to divert water from underground source in Lyon County, by Gary H. and Dorothy H. Todd, for irrigation and domestic purposes. That the proposed point of diversion, the approximate location and size of the diverting channel, all reservoirs or basins, the location and names of all other works which will cross or connect with the proposed works, and the boundary of all lands, showing by 40-acre subdivisions the areas to be irrigated, are fully and correctly designated thereon.

Walter G. Reid
State Water Right Surveyor

Subscribed and sworn to before me this 11th day of July 1972.

JEAN WILLIAMS
Notary Public — State of Nevada
Ormsby County
My Commission Expires Sept. 24, 1973

Jean Williams

SCALE 1" = 100'

0 25 50 100 200 300 400 500

FILED
JUL 17 1972
STATE ENGINEER'S OFFICE

CERTIFICATE No. 8225 ISSUED 5-13-74

MAP
TO ACCOMPANY APPLICATION
TO APPROPRIATE WATER FOR
IRRIGATION AND DOMESTIC BY
GARY H. AND DOROTHY H. TODD
FROM UNDERGROUND SOURCE

26832