TOWNSHIP 20 NORTH, RANGE 21 EAST, M.D.B. & M.

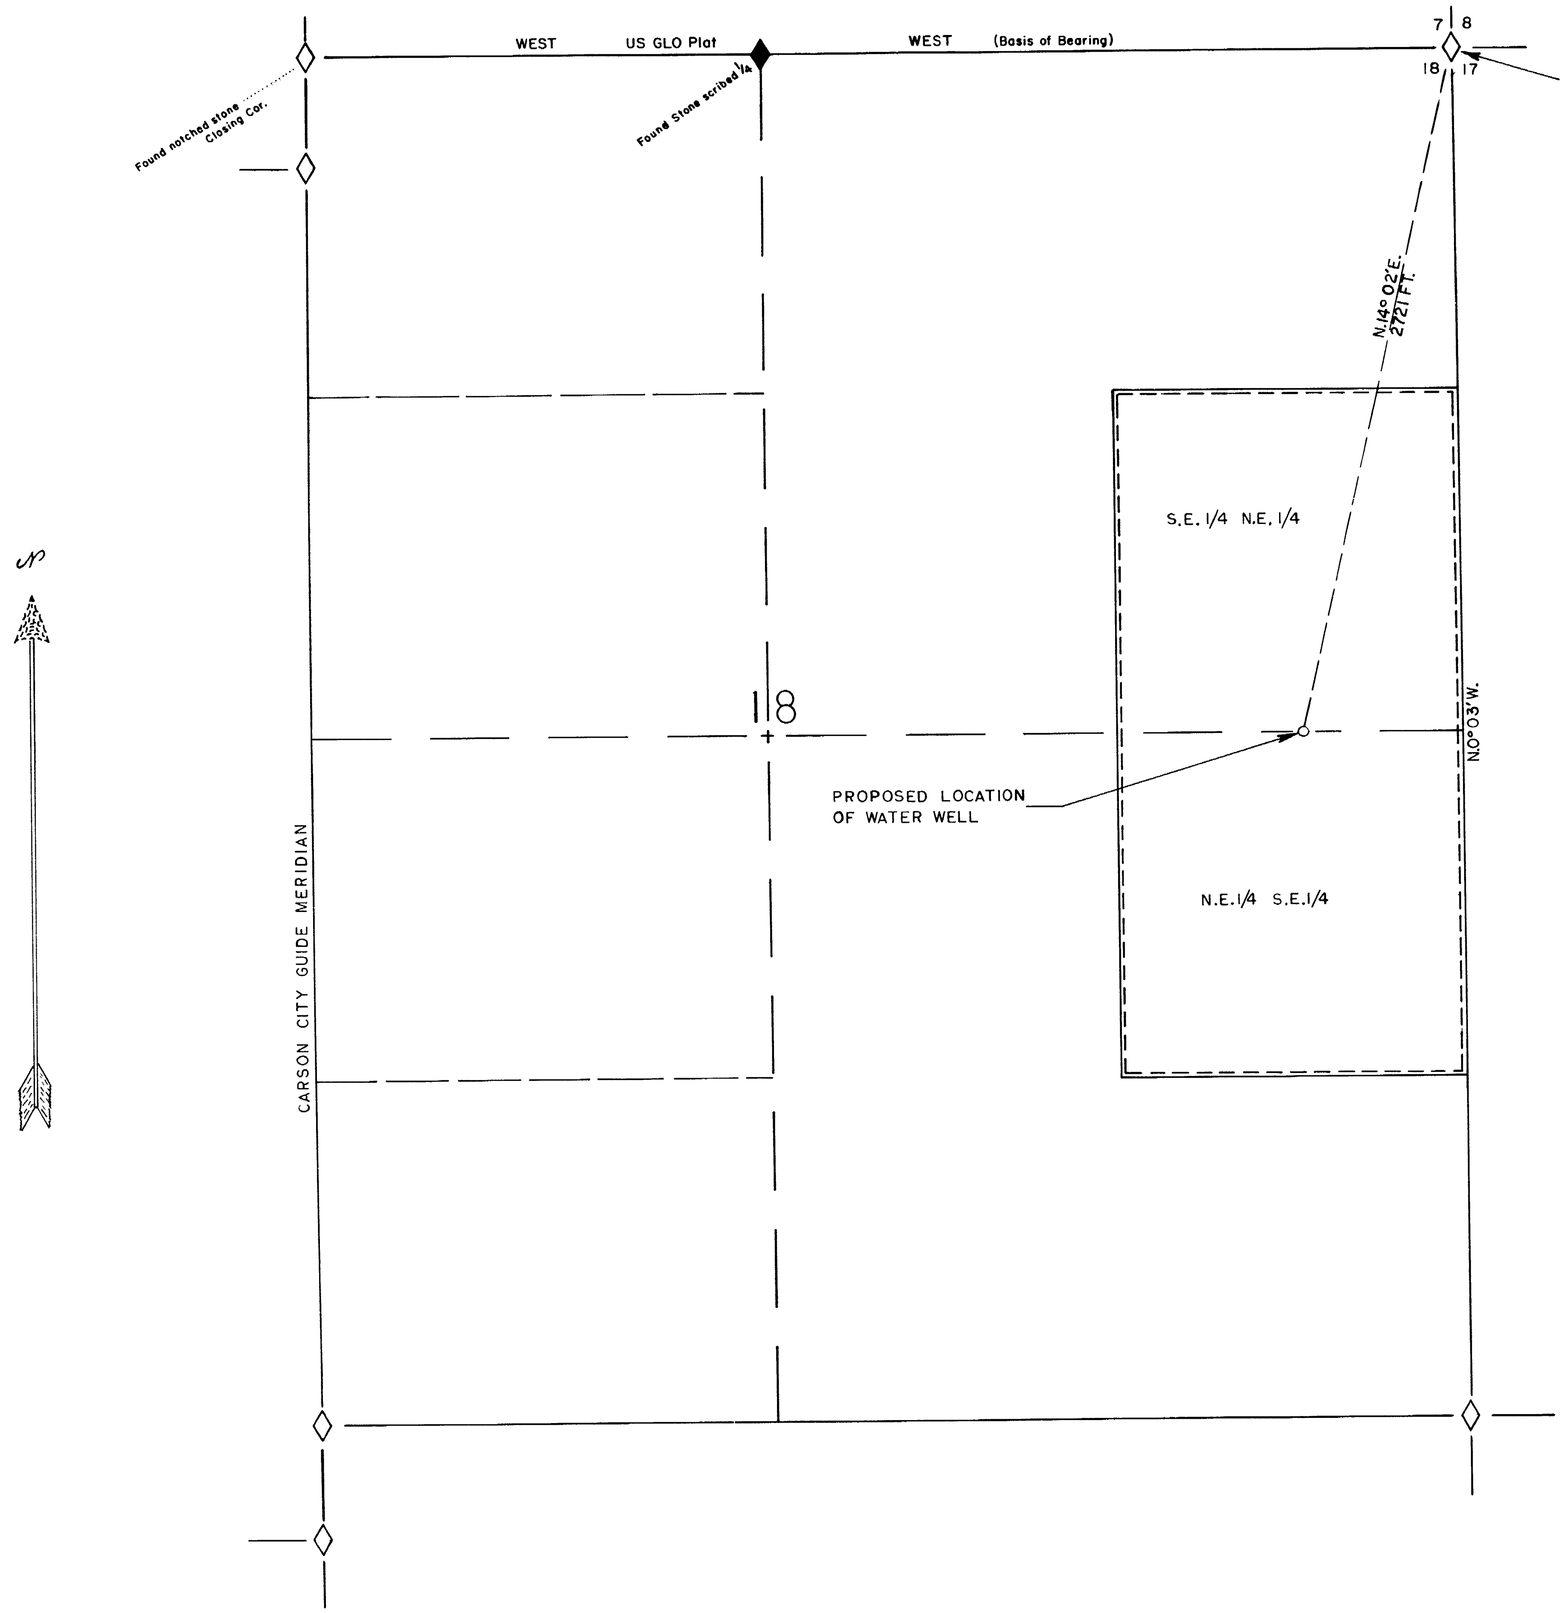

FOUND ORIGINAL NOTCHED STONE AND ROCK MOUND. SET 2-IN. GALVANIZED IRON PIPE - 30 INCHES LONG; 24-INCHES IN GROUND; FILLED AND SURROUNDED WITH CONCRETE; PROTECTED BY A MOUND OF STONE AND IN THE POSITION OF THE ORIGINAL NOTCHED STONE.

STATE OF NEVADA
COUNTY OF WASHOE SS

CERTIFICATION:

I, KEITH N. MEADOR, BEING FIRST DULY SWORN, DISPOSED AND SAY THAT THIS MAP, CONSISTING OF ONE SHEET, HAS BEEN CORRECTLY DRAWN TO THE DESIGNATED SCALE FROM FIELD NOTES OF A SURVEY MADE BY ME ON NOVEMBER 13 1972; THAT IT TRULY REPRESENTS THE LOCATION AND EXTENT OF WORKS TO BE USED TO DIVERT WATER FROM AN UNDERGROUND SOURCE IN WASHOE COUNTY, NEVADA BY RICHARD L. BAILEY FOR IRRIGATION AND DOMESTIC PURPOSES; THAT THE POINT OF DIVERSION AND THE BOUNDARY OF ALL LANDS WHEREIN THE WATERS ARE TO BE USED ARE FULLY AND CORRECTLY DESIGNATED THEREON....

Keith N. Meador
KEITH N. MEADOR
STATE WATER-RIGHT SURVEYOR

SUBSCRIBED AND SWORN TO BEFORE ME THIS 15TH DAY OF NOVEMBER, 1972

ROBERT W. MILLARD
Notary Public — State of Nevada
Washoe County
My Commission Expires Aug. 31, 1974

R. W. Millard
NOTARY PUBLIC IN AND FOR WASHOE COUNTY

0 150 300 600 900
SCALE: 1" = 300'

FILED
NOV 15 1972
STATE ENGINEER'S OFFICE

MAP TO ACCOMPANY APPLICATION
TO APPROPRIATE WATER FOR
IRRIGATION AND DOMESTIC USES
BY
RICHARD L. BAILEY
FROM AN
UNDERGROUND SOURCE

26844

26844