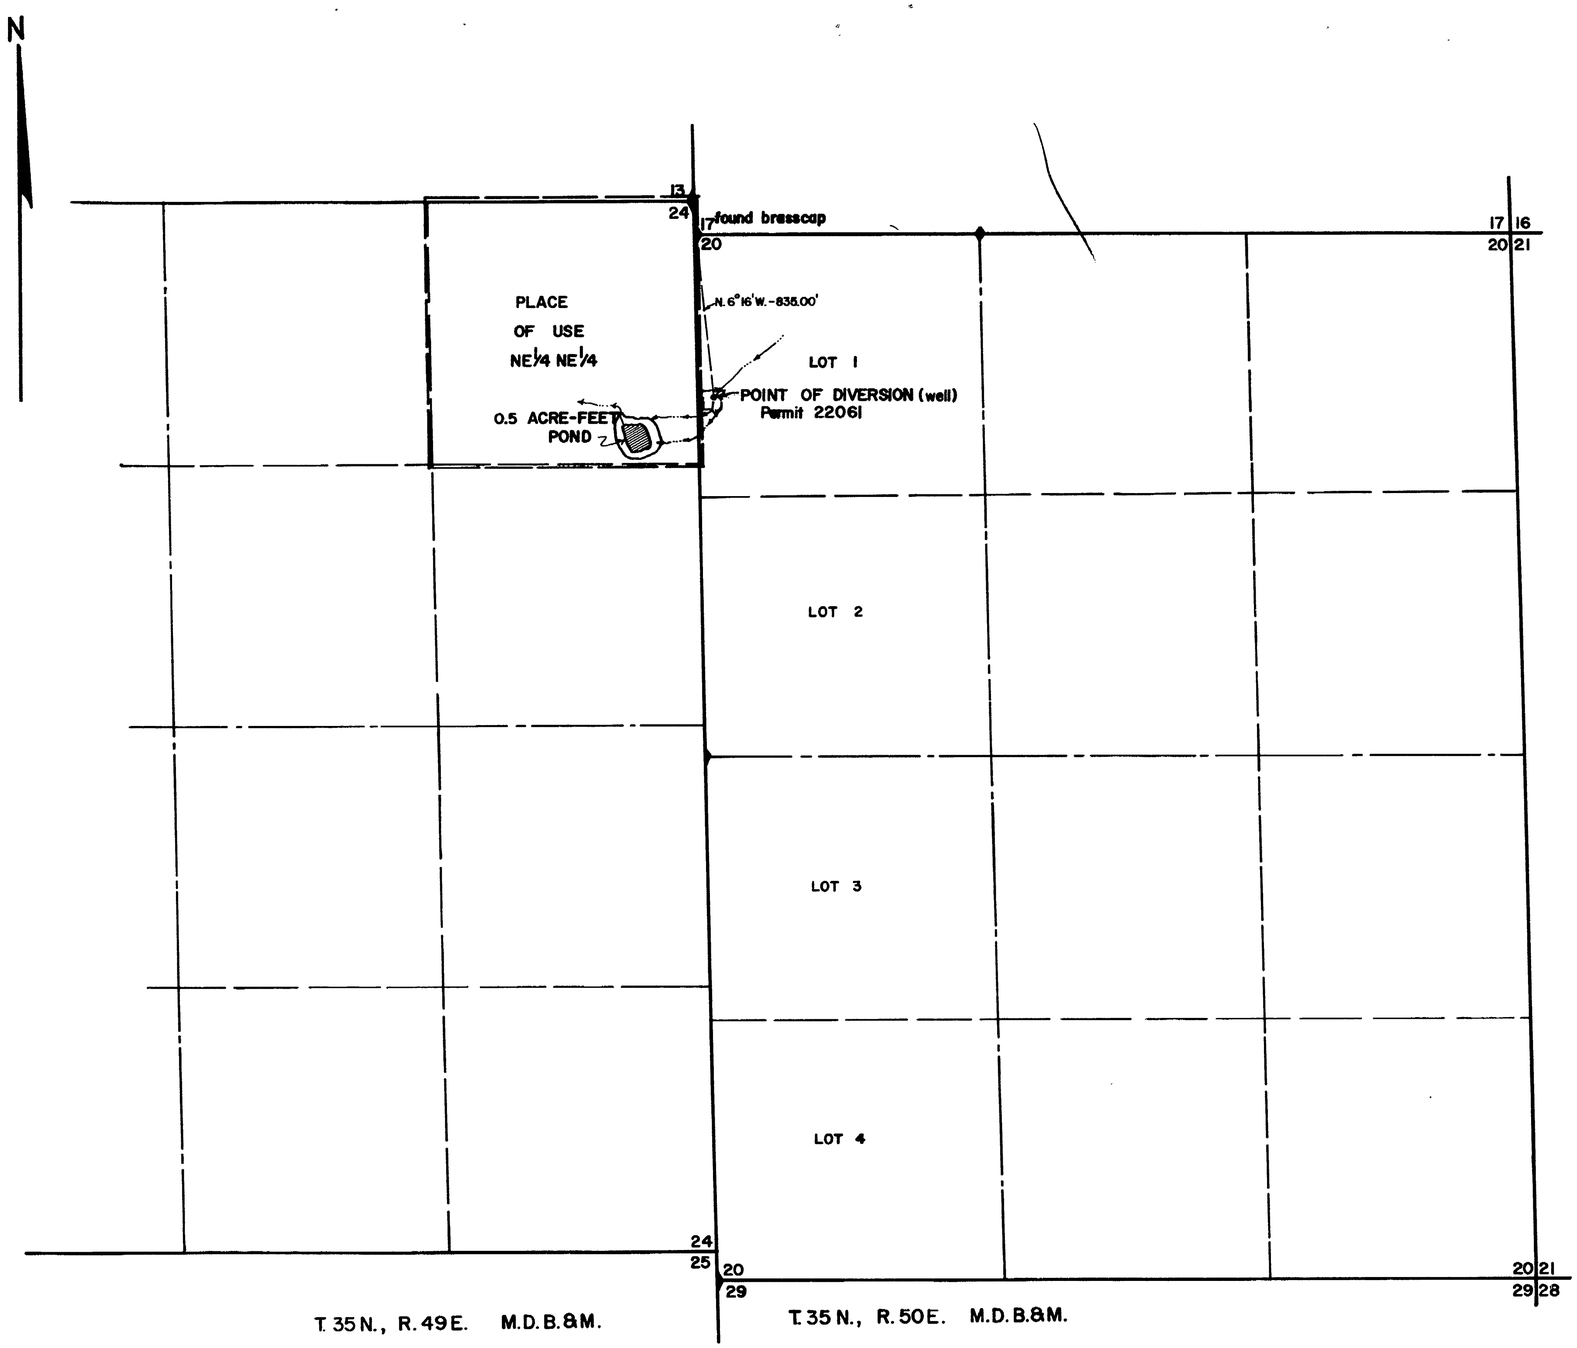

State of Nevada }
County of Elko } S.S.

I, Alan S. Boyack, being first duly sworn, depose and say that this map, consisting of one sheet, has been correctly drawn to the designated scale from field notes of a survey made under my supervision and direction, between the 20th day of JUNE, and the 21st day of JUNE, 1972; that it truly and correctly represents the proposed location and extent of the works used to divert water from UNDERGROUND in EUREKA COUNTY by the T LAZY S RANCH for STOCKWATERING purposes. That the proposed point of diversion, the location of the holding pond, the approximate size and capacity of the diverting conduit, and the location and names of all other works or streams which are crossed by or connected with said works, are fully and correctly designated hereon.

REGISTERED LAND SURVEYOR - STATE OF NEVADA
ALAN S. BOYACK
No. 2456

Alan S. Boyack
State Water Rights Surveyor No. 358

Subscribed and sworn to before me this 1st day of August, 1972

Linda Sue Fisher
Notary Public in and for ELKO COUNTY, NEVADA

LINDA SUE FISHER
Notary Public - State of Nevada
Elko County, Nevada
Commission Expires Dec. 15, 1974

0 500 1000 2000
Scale 1" = 400'

Basis of bearing: West line of section 20
from G.L.O. dependent resurvey 1914
N. 0° 36' W.

CERTIFICATE No. 8659 ISSUED 12-5-75

FILED
AUG 08 1972
STATE ENGINEER'S OFFICE

W-72001

MAP
TO ACCOMPANY APPLICATION TO APPROPRIATE WATER FOR
STOCKWATERING
BY
T LAZY S RANCH
FROM AN UNDERGROUND SOURCE

26873

26873