SE¼ SE¼ and NE¼ SE¼ Sec. 36, T.24S., R.56E., M.D.M.

Clark County, Nevada

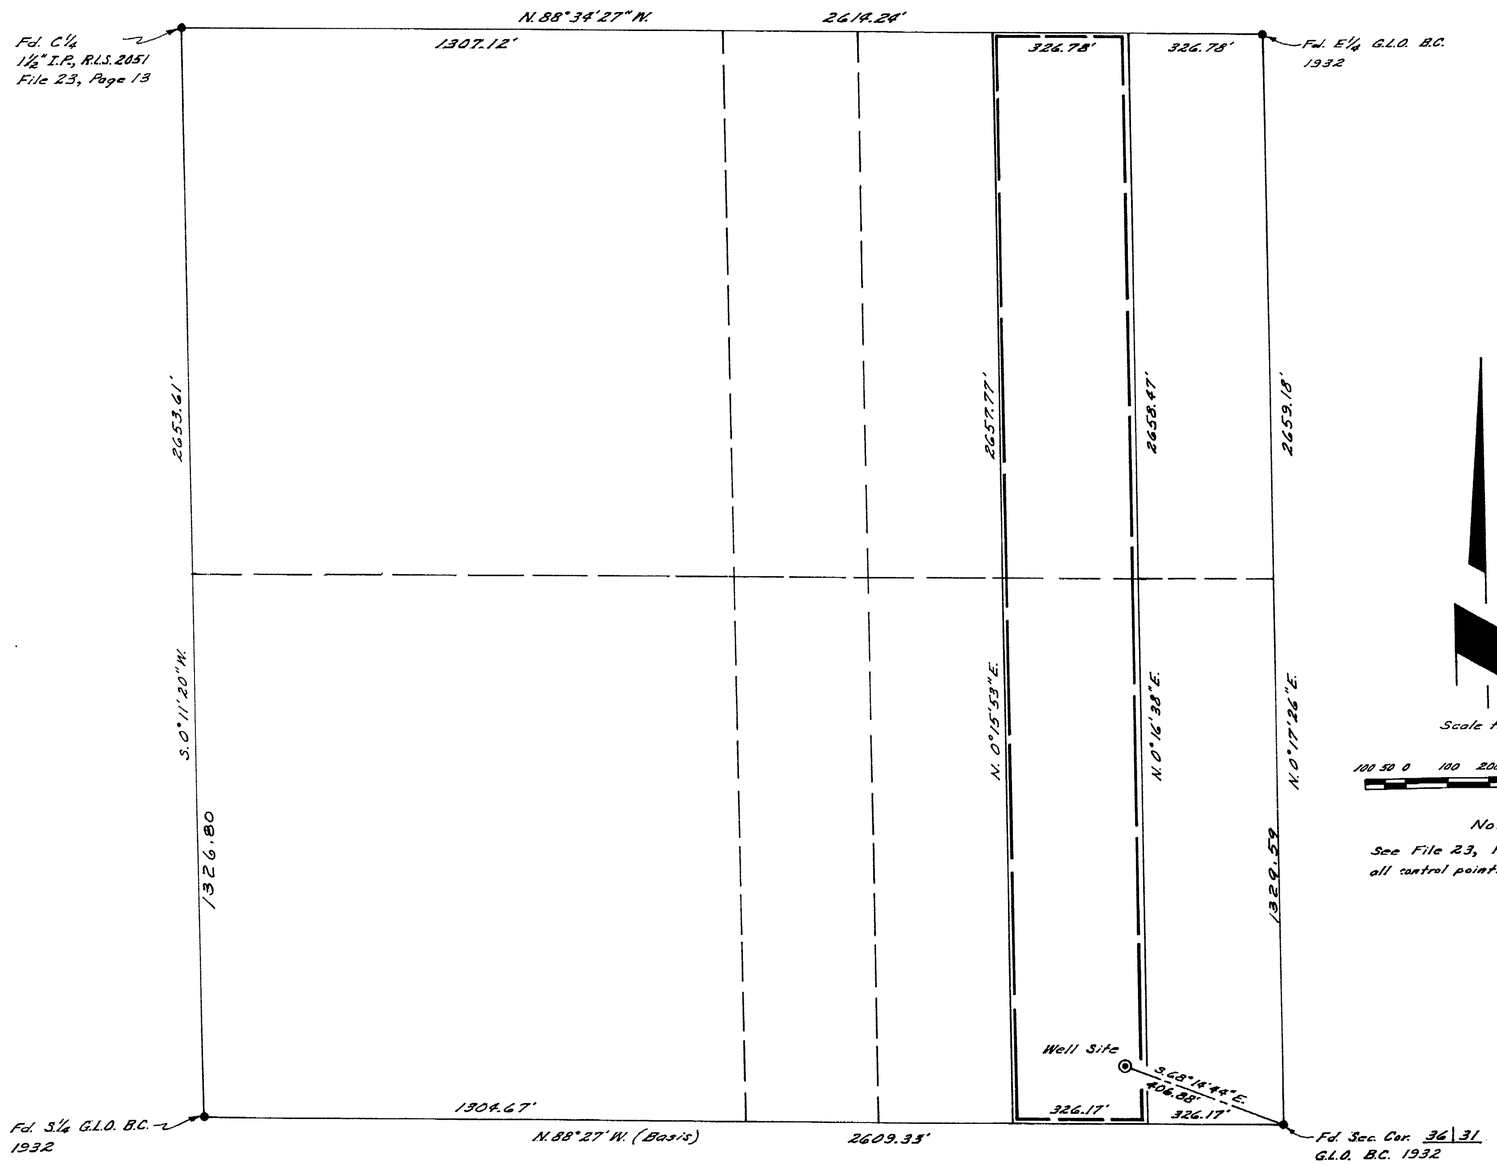

Scale to Feet

100 50 0 100 200 300 400 500

Note

See File 23, Page 13 for all control points used.

POINT OF DIVERSION

SE¼ SE¼ Sec. 36, T.24S., R.56E., M.D.M.

Clark County, Nevada

State of Nevada
County of Clark } SS

I, Wayne M. Hink, being first duly sworn, depose and say that this map, consisting of one sheet, is correctly drawn to the designated scale from field notes of a survey made by me on the 25th day of April, 1972; that it truly represents the location and extent of the works used to divert water from the Sandy Valley Ground Water Basin by Hector Silvas for "Irrigation Use" and that the boundaries of the lands embodied in the tract owned by the applicant and upon which it is proposed to use the water applied for are fully and correctly designated thereon.

Wayne M. Hink
State Water Right Surveyor Certificate 334

REGISTERED LAND SURVEYOR - STATE OF NEVADA
WAYNE M. HINK
No. 2051

Subscribed and sworn to before me this 22nd day of Aug 1972

Doris M. Myers
Notary Public in and for Clark County, Nevada

DORIS M. MYERS
Notary Public—State of Nevada
COUNTY OF CLARK
My Commission Expires July 13, 1974

My commission expires

REGISTERED LAND SURVEYOR - STATE OF NEVADA
WAYNE M. HINK
No. 2051

BASIS OF BEARING

N.88°27'W as found on file in the Recorder's Office of Clark County, Nevada, Professional Engineer's Plats File 23, Page 13.

FILED
AUG 28 1972
STATE ENGINEER'S OFFICE

MAP TO ACCOMPANY APPLICATION
TO
APPROPRIATE WATER FOR IRRIGATION
BY
HECTOR SILVAS
BOX 632, GOODSPRINGS, NEVADA 89019
FROM
SANDY VALLEY GROUND WATER BASIN.

26920