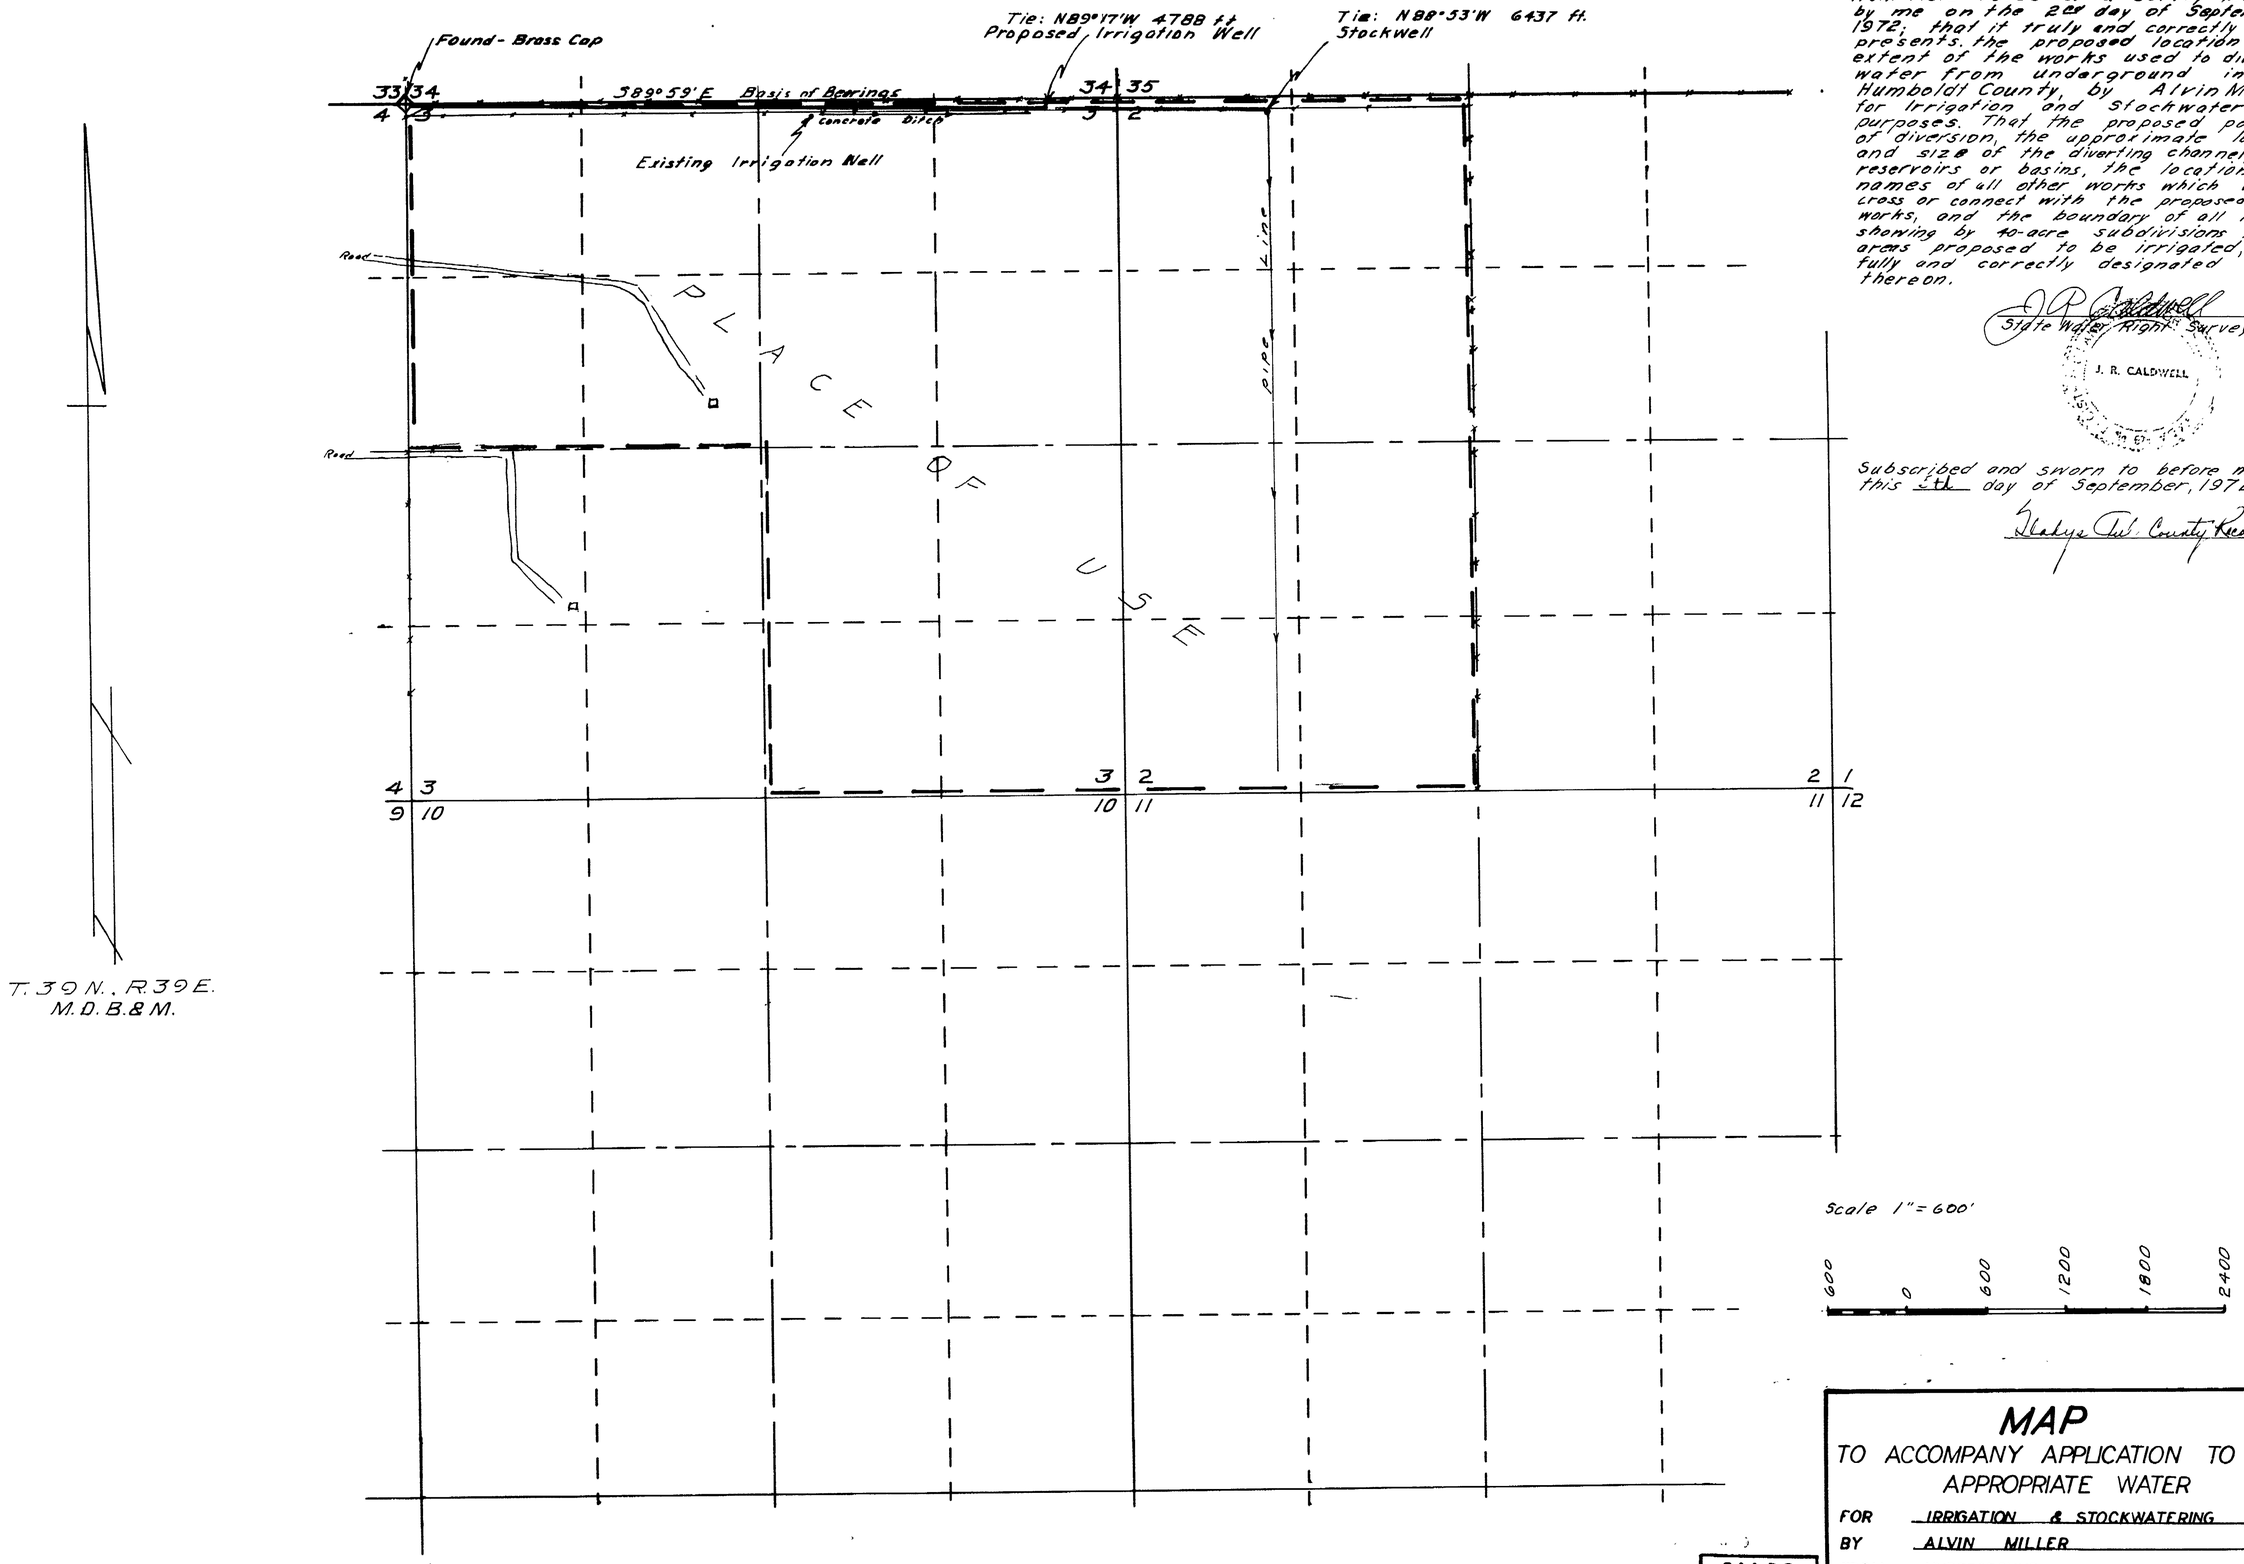

STATE OF NEVADA)
COUNTY OF HUMBOLDT) S.S.

I, J.R. CALDWELL, being first duly sworn, depose and say that this map has been correctly drawn to the designated scale from field notes of a survey made by me on the 2nd day of September, 1972; that it truly and correctly represents the proposed location and extent of the works used to divert water from underground in Humboldt County, by Alvin Miller for Irrigation and Stockwatering purposes. That the proposed point of diversion, the approximate location and size of the diverting channel, all reservoirs or basins, the location and names of all other works which will cross or connect with the proposed works, and the boundary of all lands, showing by 40-acre subdivisions the areas proposed to be irrigated, are fully and correctly designated thereon.

J.R. Caldwell
State Water Right Surveyor

J. R. CALDWELL

Subscribed and sworn to before me this 5th day of September, 1972.

Gladys Tul County Recorder

MAP

TO ACCOMPANY APPLICATION TO APPROPRIATE WATER

FOR IRRIGATION & STOCKWATERING
BY ALVIN MILLER
FROM UNDERGROUND
IN HUMBOLDT COUNTY, NEVADA

FILED
SEP 6 1972
STATE ENGINEER'S OFFICE

26949 CERTIFICATE No. 8782 ISSUED 5-27-76
26948 9396 3-27-80

26949 26948