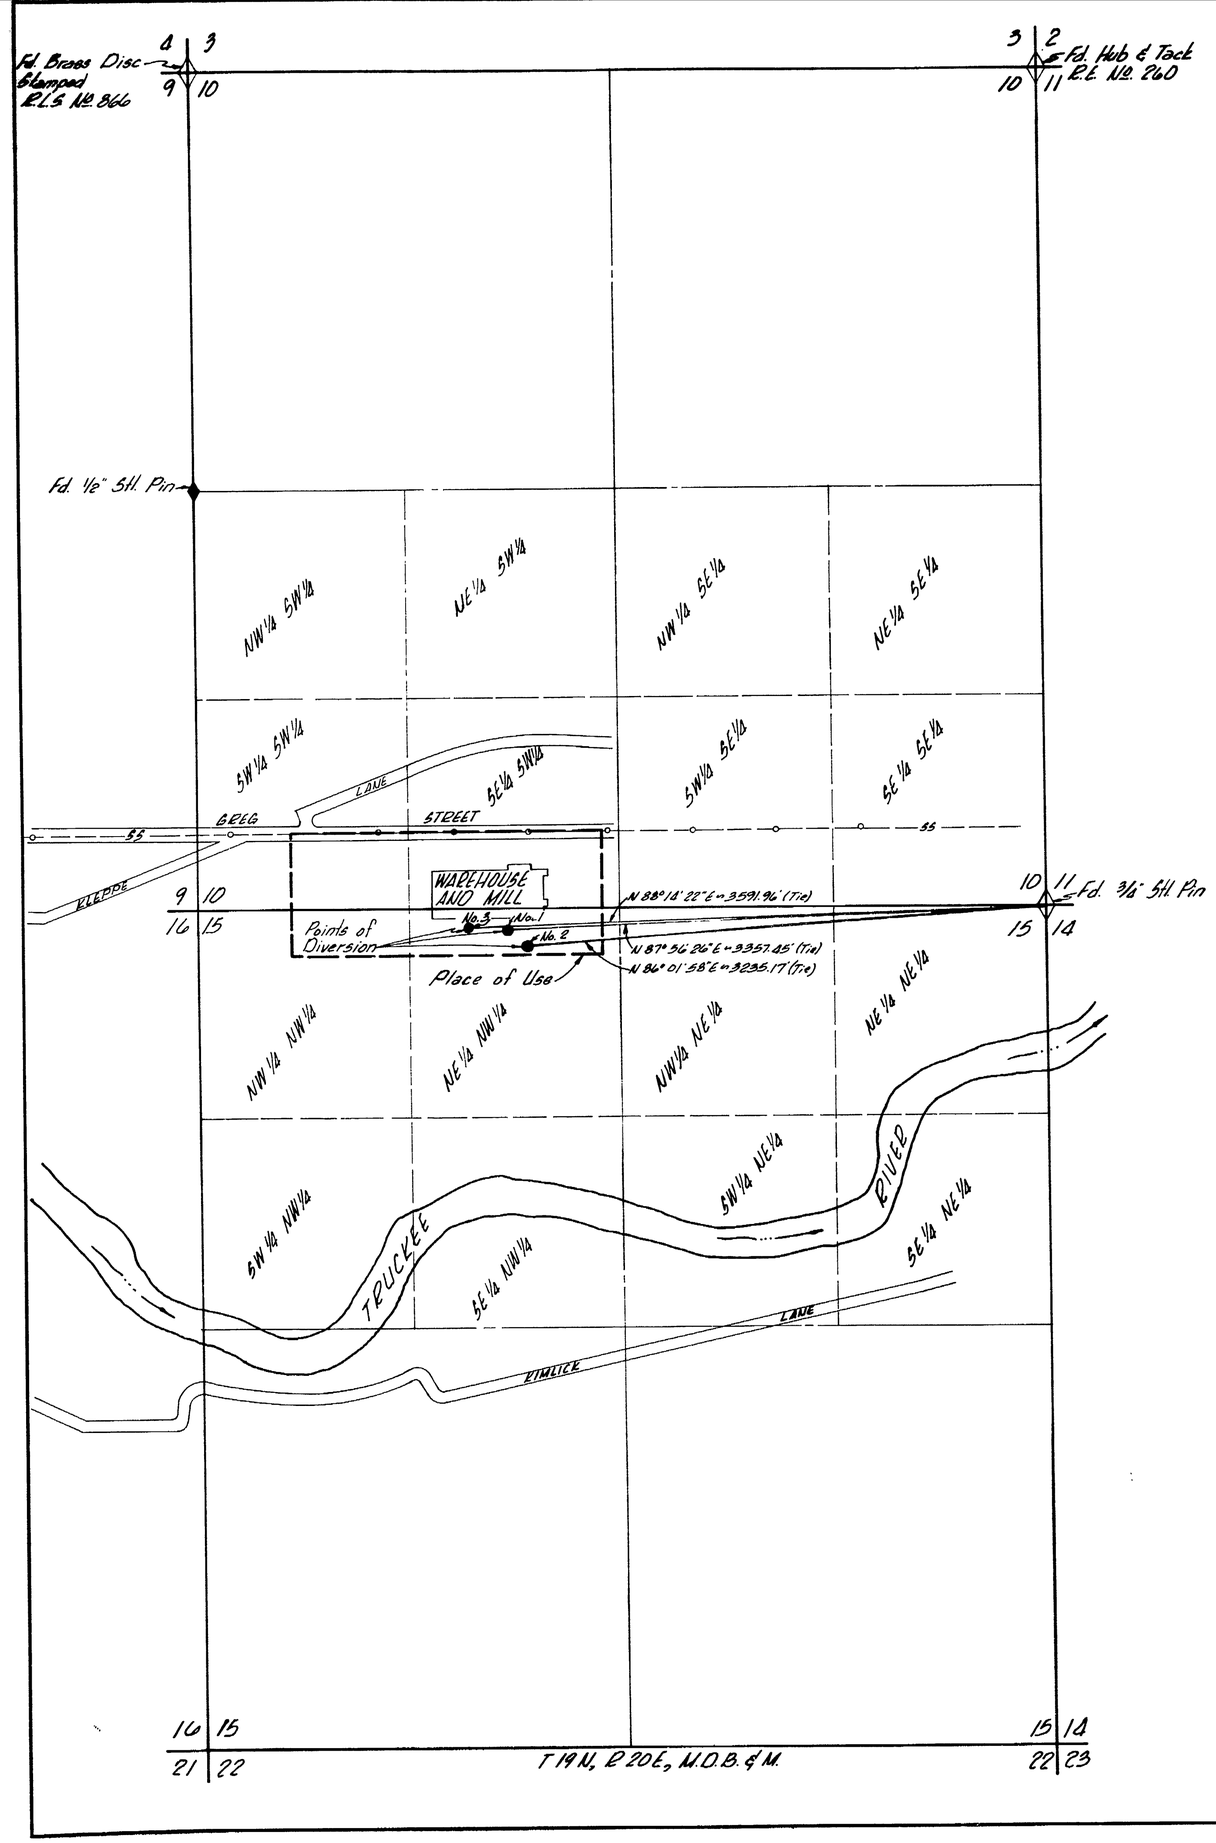


1" = 500'
Basis of Bearings:
Nevada State Coordinate System
West Zone Grid

STATE OF NEVADA
COUNTY OF WASHOE ss

I, Richard W. Arden, being first duly sworn, depose and say that this map, consisting of one sheet, has been correctly drawn to the designated scale from field notes of a survey made by me, or under my supervision and direction, between the 17th day of Oct., and the 30th day of Nov., 1972, that it truly and correctly represents the proposed location and extent of works used to divert water from underground sources in Washoe County, Nevada by RALSTON-PURINA COMPANY, INC. for industrial and domestic purposes. That the proposed points of diversion, the location and names of all other works which will cross or connect with the proposed water works, the boundary of all lands, showing by 40-acre subdivisions the areas proposed to be served, are fully and correctly designated thereon.

Richard W. Arden
RICHARD W. ARDEN
State Water Rights Surveyor No. 307

Subscribed and sworn to before me on this 30th day of November, 1972.

Carolyn Adams
Notary Public

CAROLYN ADAMS
State of Nevada
County
My Commission Expires June 25, 1975

FILED
NOV 30 1972

MAP
TO ACCOMPANY APPLICATIONS
TO APPROPRIATE WATER
FOR INDUSTRIAL & DOMESTIC PURPOSES
IN WASHOE COUNTY
BY RALSTON-PURINA COMPANY INC.
FROM UNDERGROUND SOURCES

SE & A CONSULTING ENGINEERS / PLANNERS
950 INDUSTRIAL WAY
SPARKS, NEVADA

JOB NO. 72406
NOV. 21, 1972

27151 27150 26965 File Under