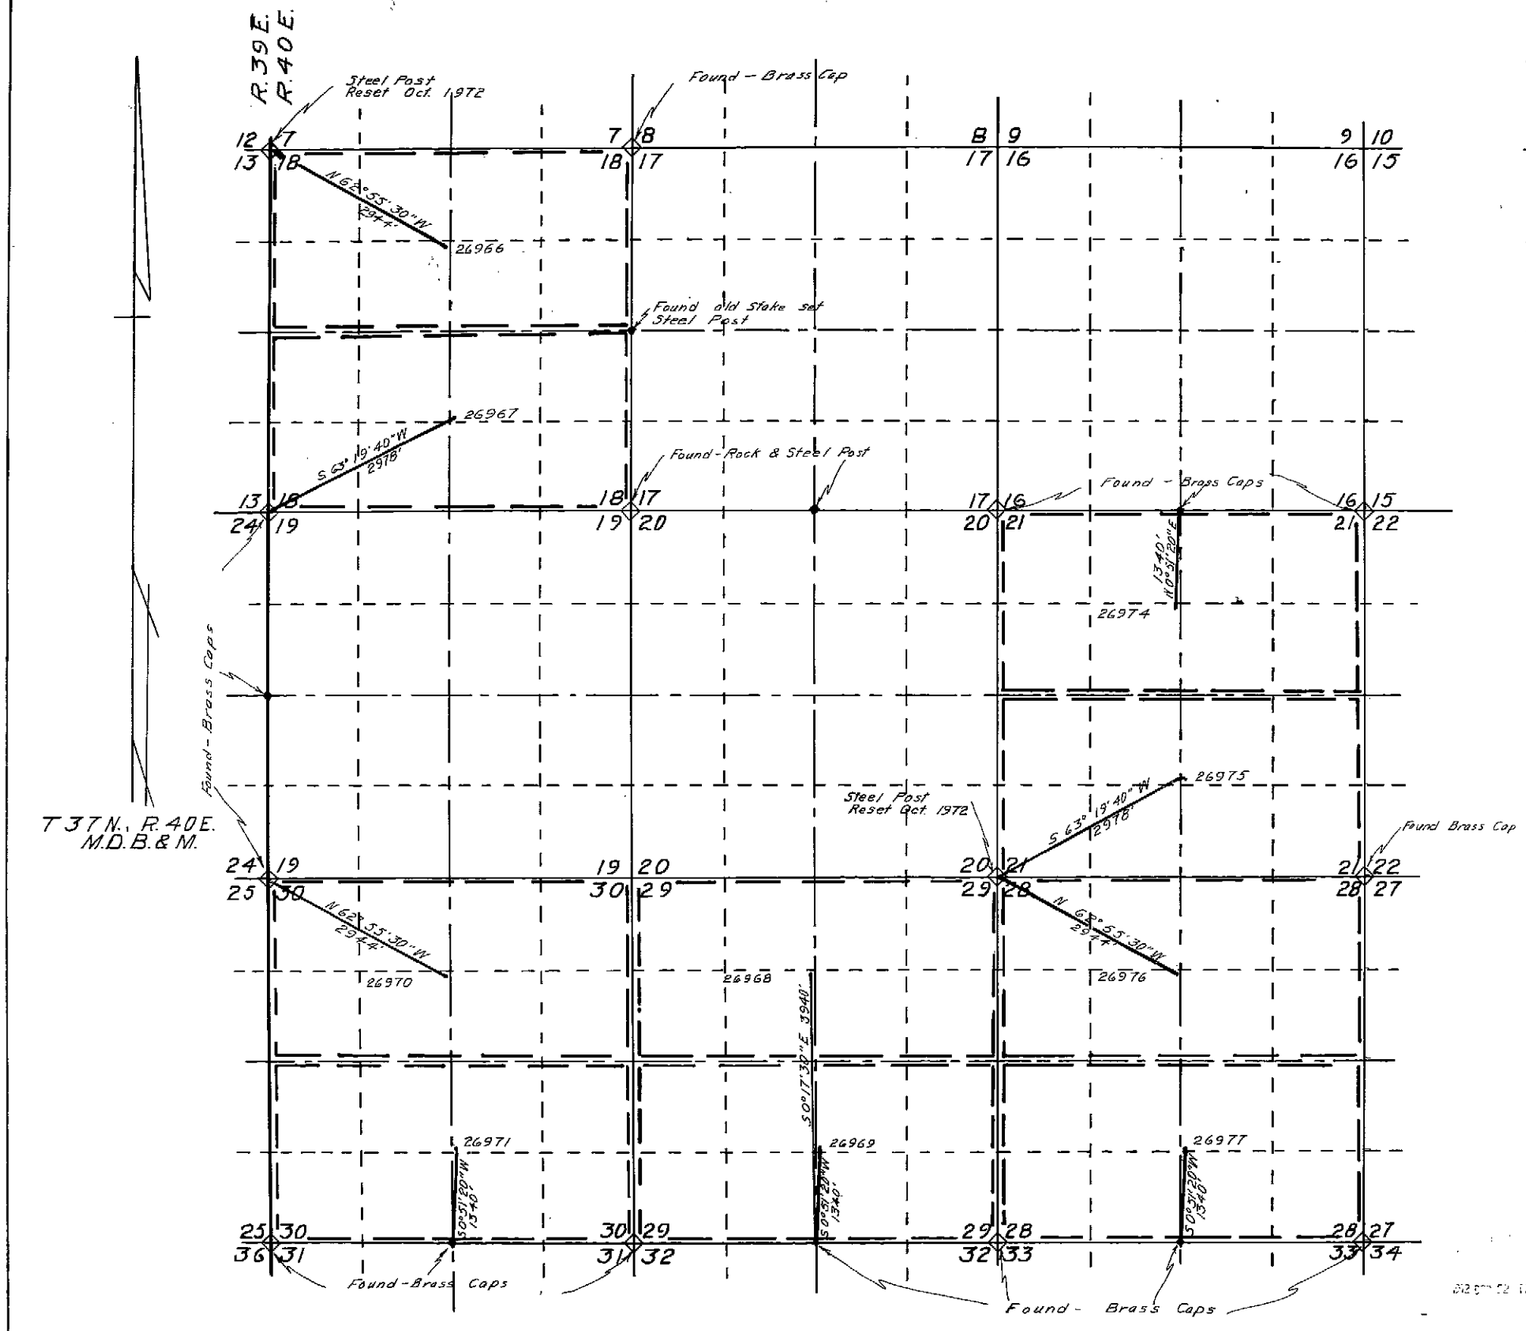

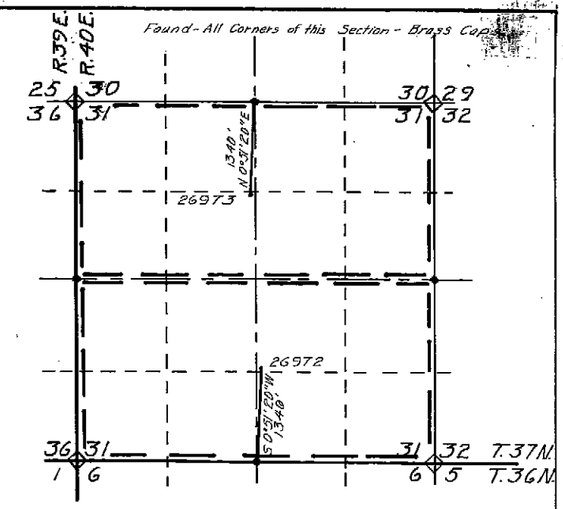

STATE OF NEVADA,
COUNTY OF HUMBOLDT } SS.

I, J.R. CALDWELL, BEING FIRST DULY SWORN DEPOSE AND SAY THAT THIS MAP HAS BEEN CORRECTLY DRAWN TO THE DESIGNATED SCALE FROM FIELD NOTES OF A SURVEY MADE BY ME (OR UNDER MY SUPERVISION AND DIRECTION). On the 30th day of November 1972

THAT IT TRULY AND CORRECTLY REPRESENTS THE PROPOSED LOCATION AND EXTENT OF THE WORKS USED TO DIVERT WATER FROM Underground IN Humboldt COUNTY, BY Nevada Garvey Ranches FOR irrigation & domestic PURPOSES. THAT THE PROPOSED POINT OF DIVERSION, THE APPROXIMATE LOCATION AND SIZE OF THE DIVERTING CHANNEL ALL RESERVOIRS OR BASINS THE LOCATION AND NAMES OF ALL OTHER WORKS WHICH WILL CROSS OR CONNECT WITH THE PROPOSED WORKS AND THE BOUNDARY OF ALL LANDS SHOWING BY 40-ACRE SUBDIVISIONS THE AREAS PROPOSED TO BE Irrigated ARE FULLY AND CORRECTLY DESIGNATED THEREON.

J R Caldwell
STATE WATER RIGHT SURVEYOR

SUBSCRIBED AND SWORN TO BEFORE ME THIS 4th DAY OF December, 1972.

Gladys Tul
County Recorder

SCALE: 1" = 1000

1000 0 1000 2000 3000 4000

Basis of Bearings Resurvey (Dependent) Approved February 3, 1972

FILED
DEC 22 1972
STATE ENGINEER'S OFFICE

MAP
TO ACCOMPANY APPLICATION TO APPROPRIATE WATER
FOR IRRIGATION & DOMESTIC
BY NEVADA GARVEY RANCHES, A PARTNERSHIP
FROM UNDERGROUND
IN HUMBOLDT COUNTY, NEVADA

26977 26976 26975
26974 26973 26972 26971 26970 26969 26968 26967 26966 — File Under